







as it stands

1:50 model:

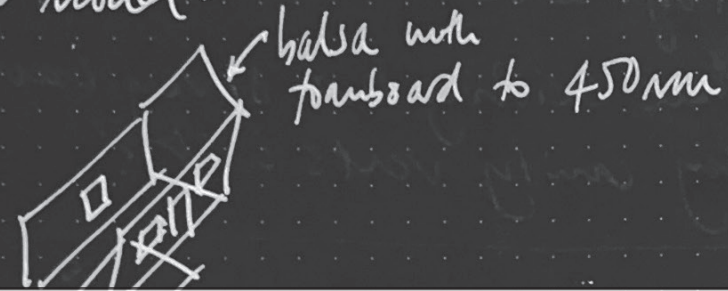



This sketch scheme is presented with the following provisoes:

- the sketch design has been carried out without specific geometrical or geological site survey, any further design development would be subject to these findings
- whilst acknowledging the historic planning permission to revert to domestic use with one bedroom, no advice from the Local Authority has been sought regarding specific proposals, particularly the potential to extend the footprint
- the design offers no technical solutions to construction, further investigation would be required
- the ownership and copyright of the design and document remains with mcnaughtarchitecture, unless specifically agreed otherwise in writing

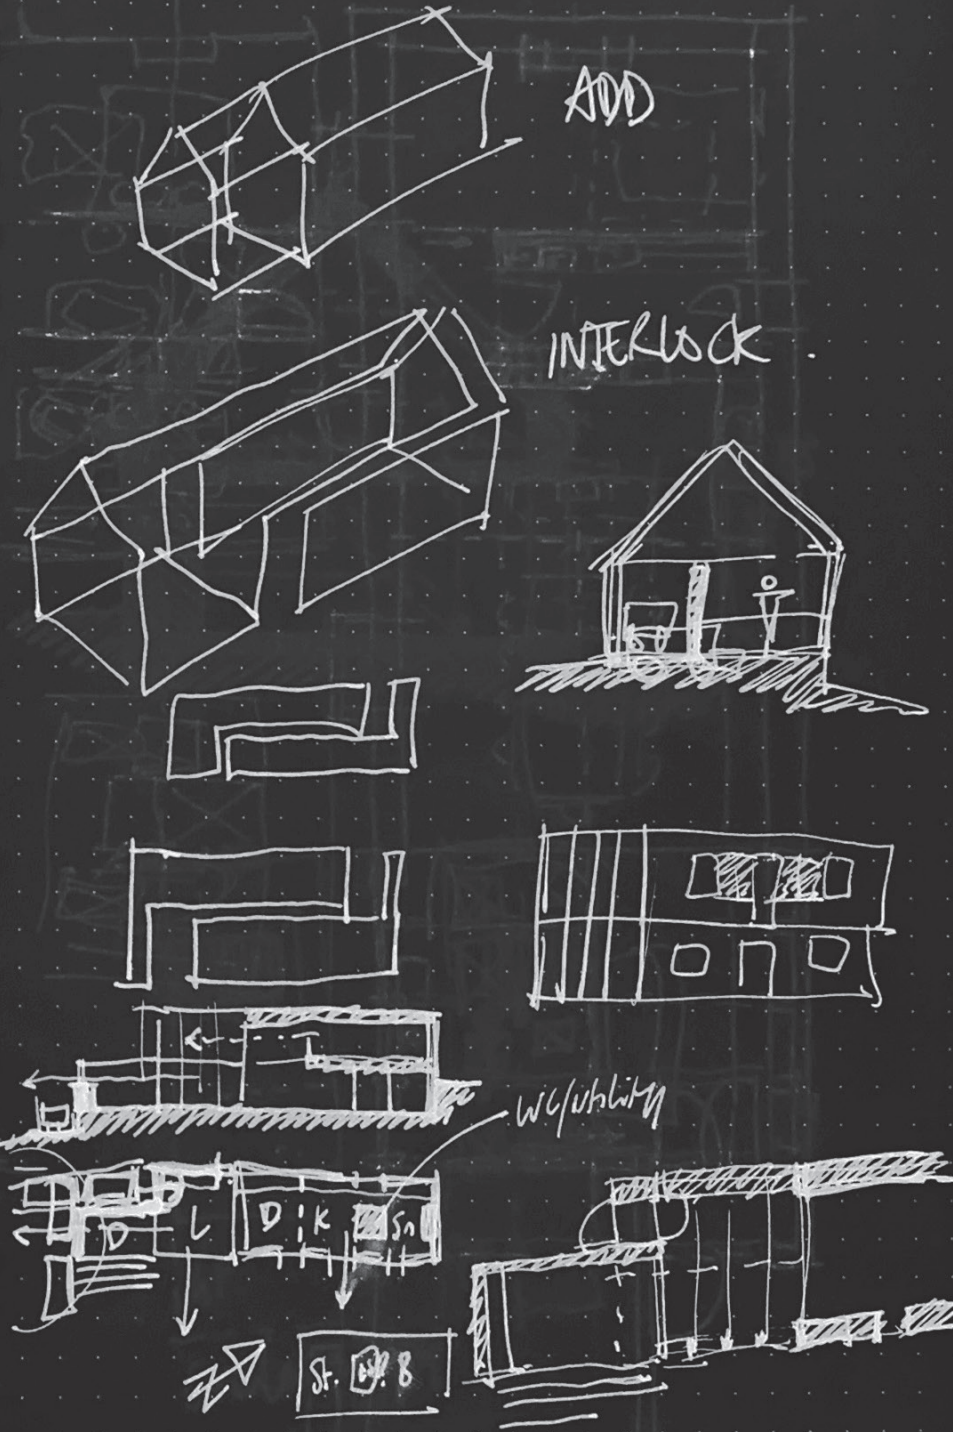


plan

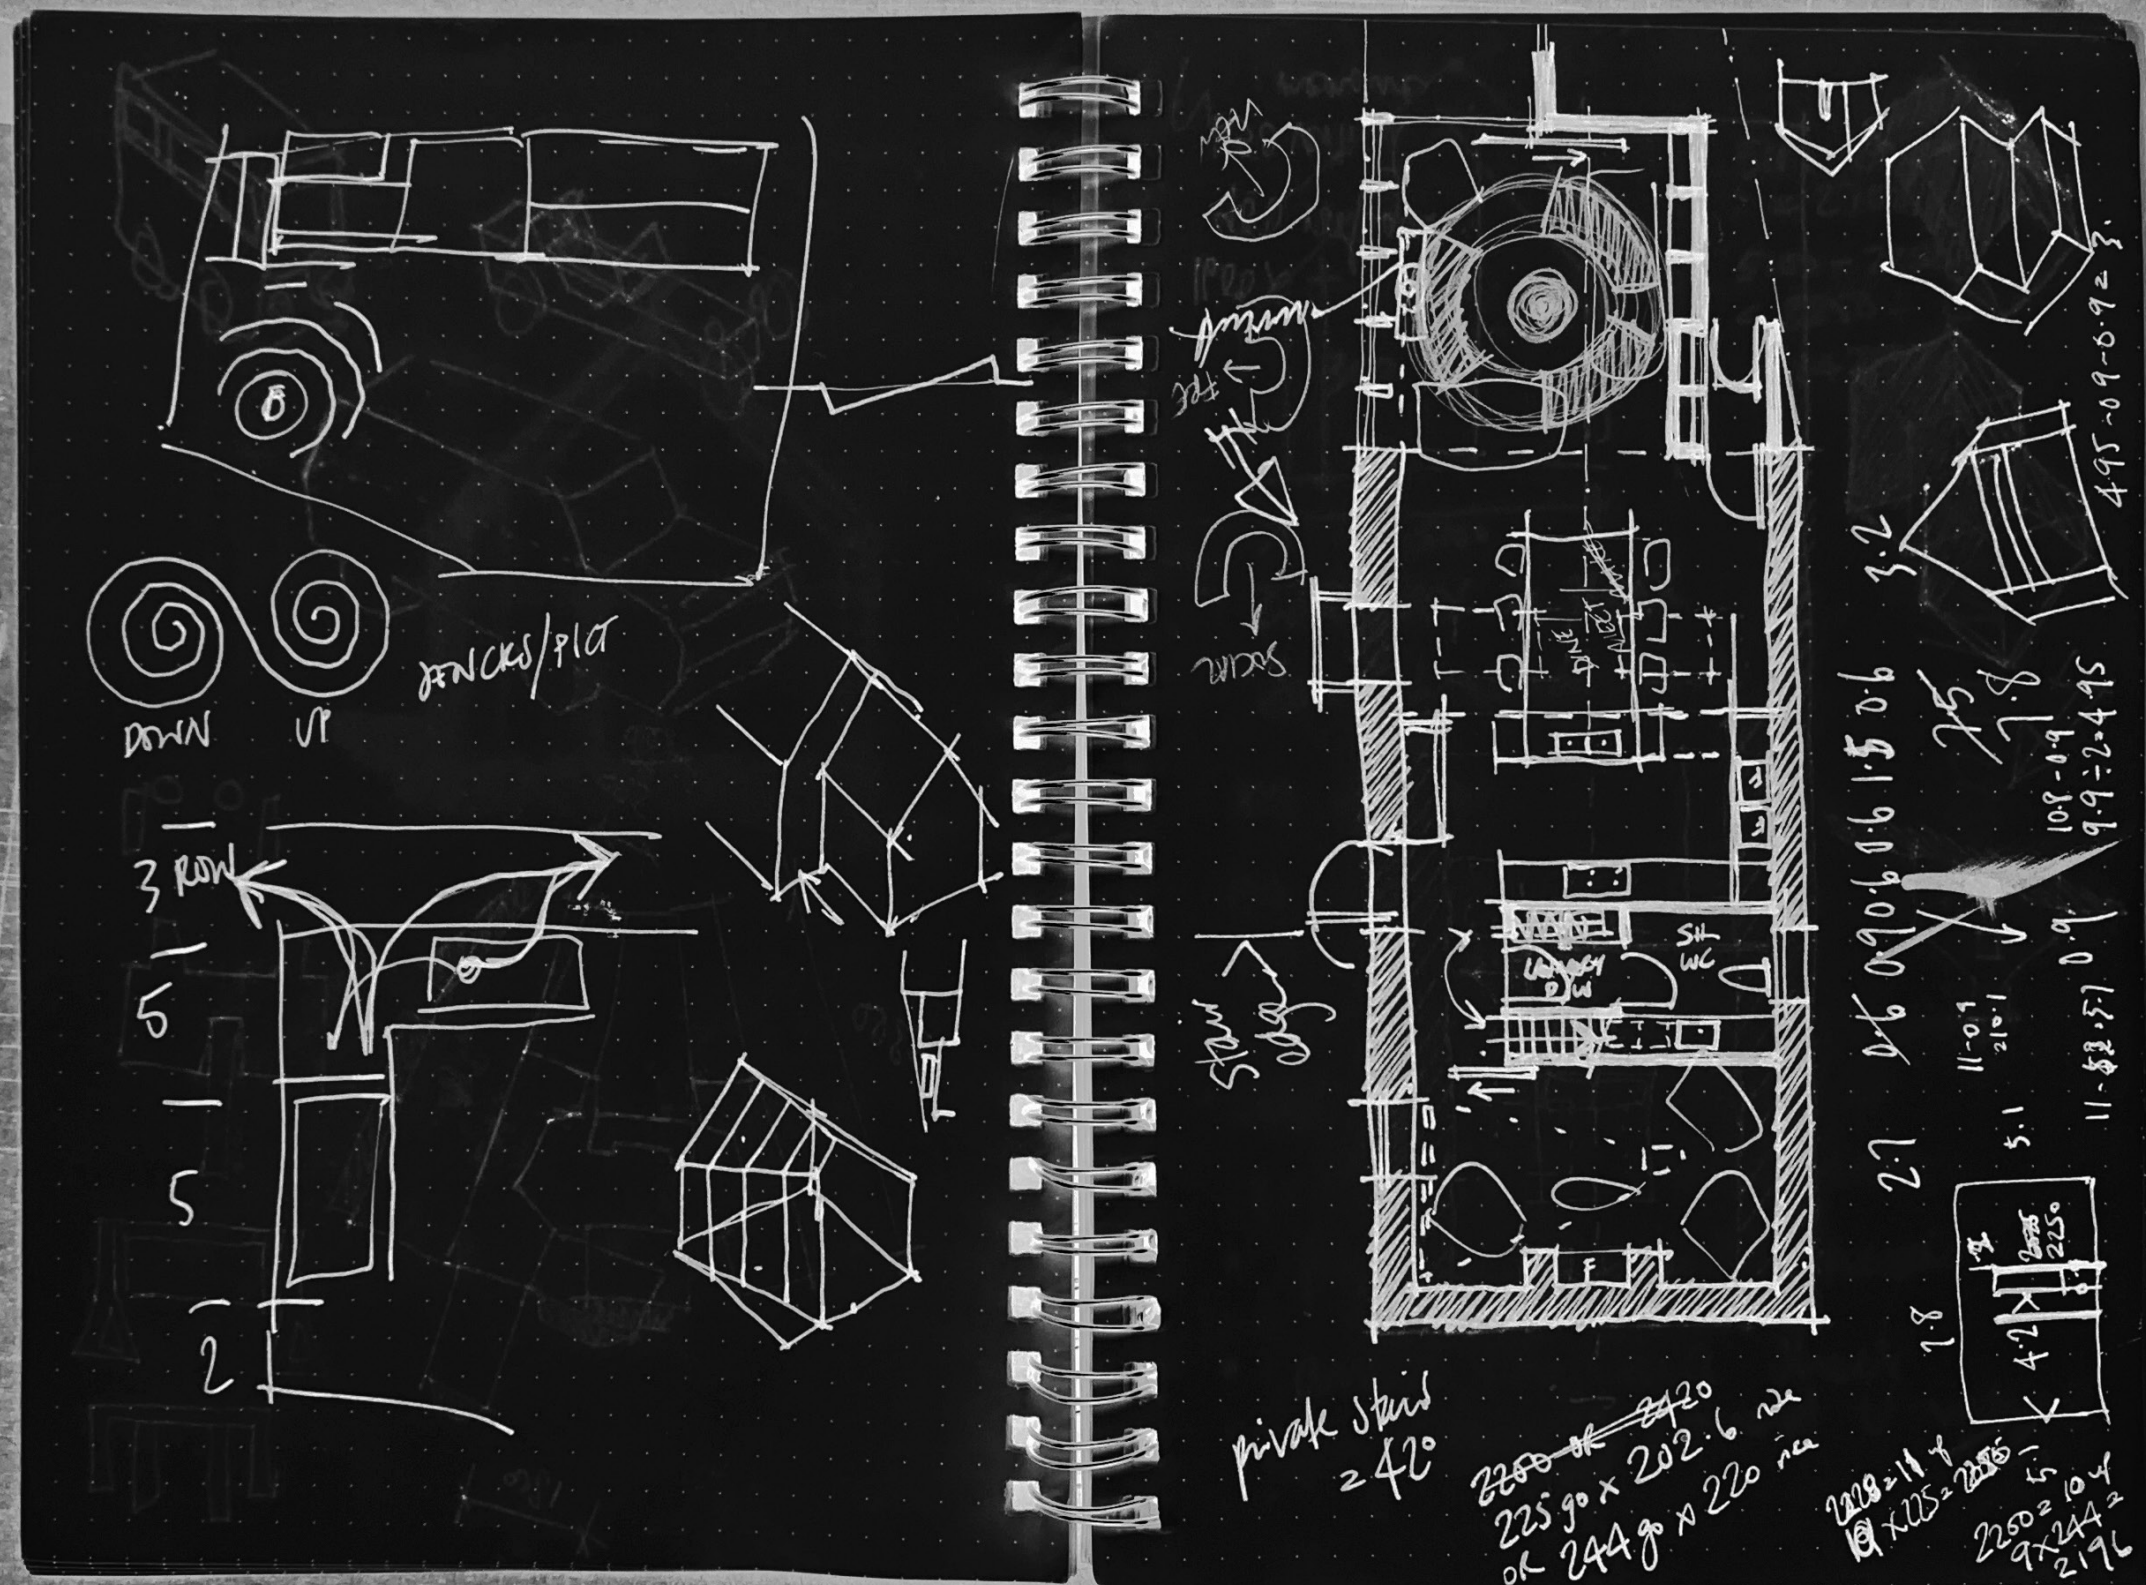


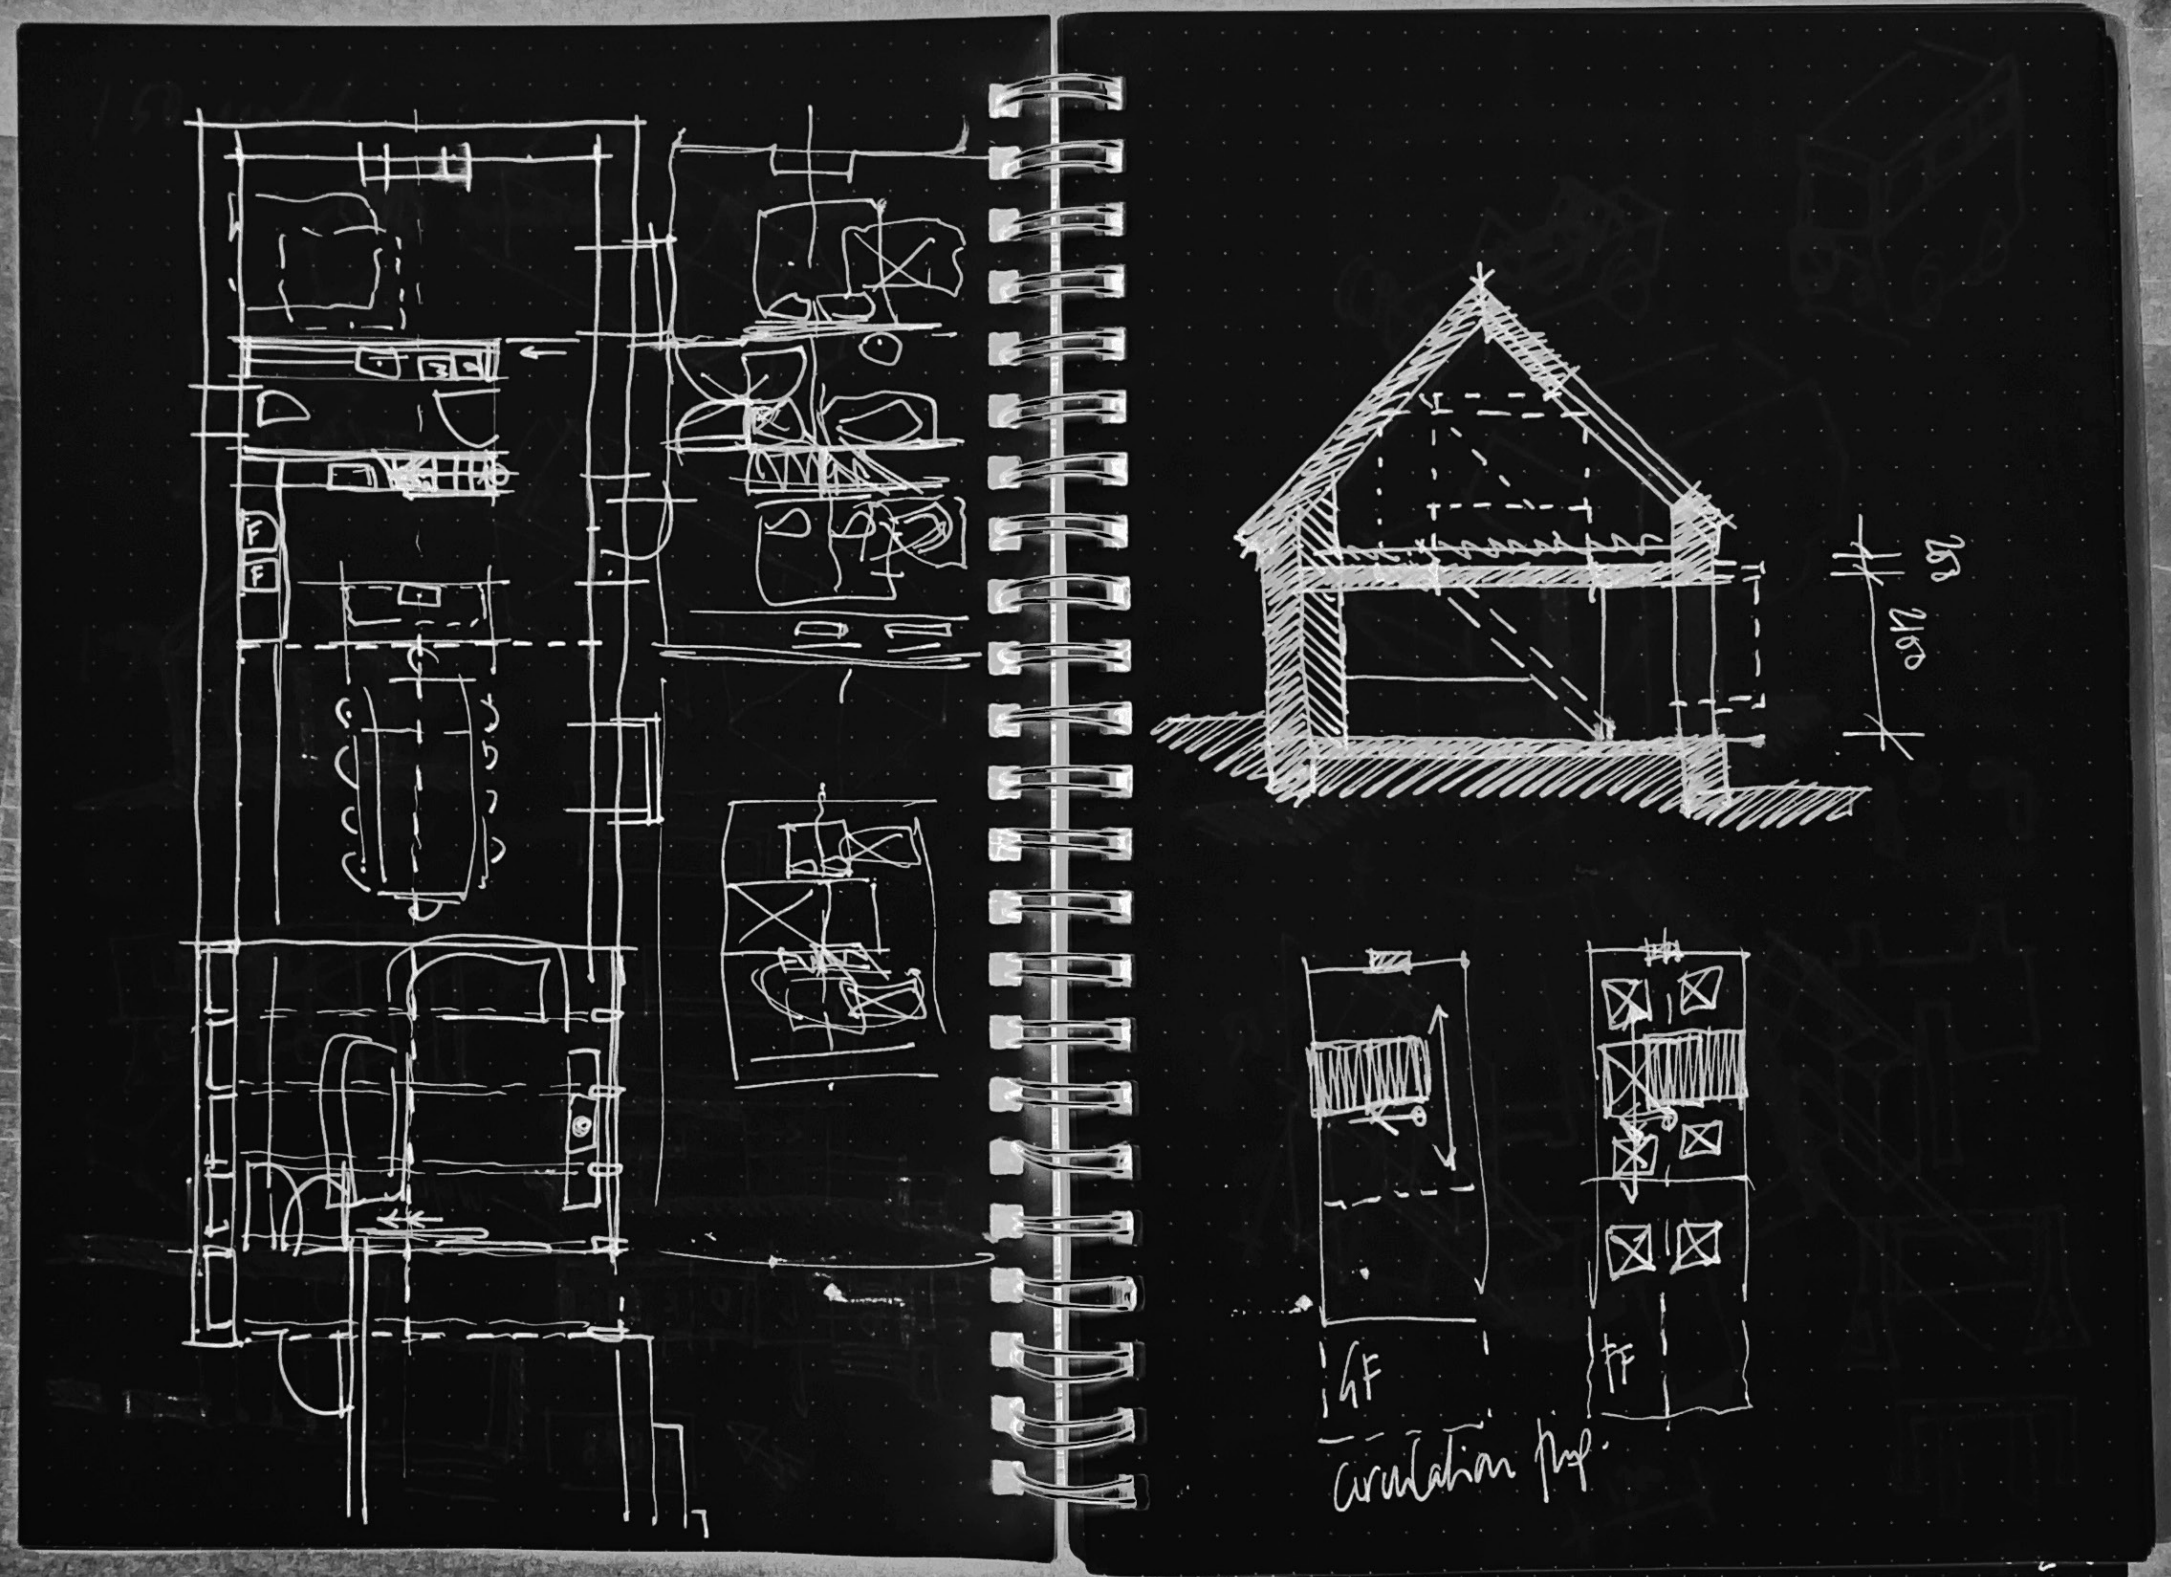

mezzanine

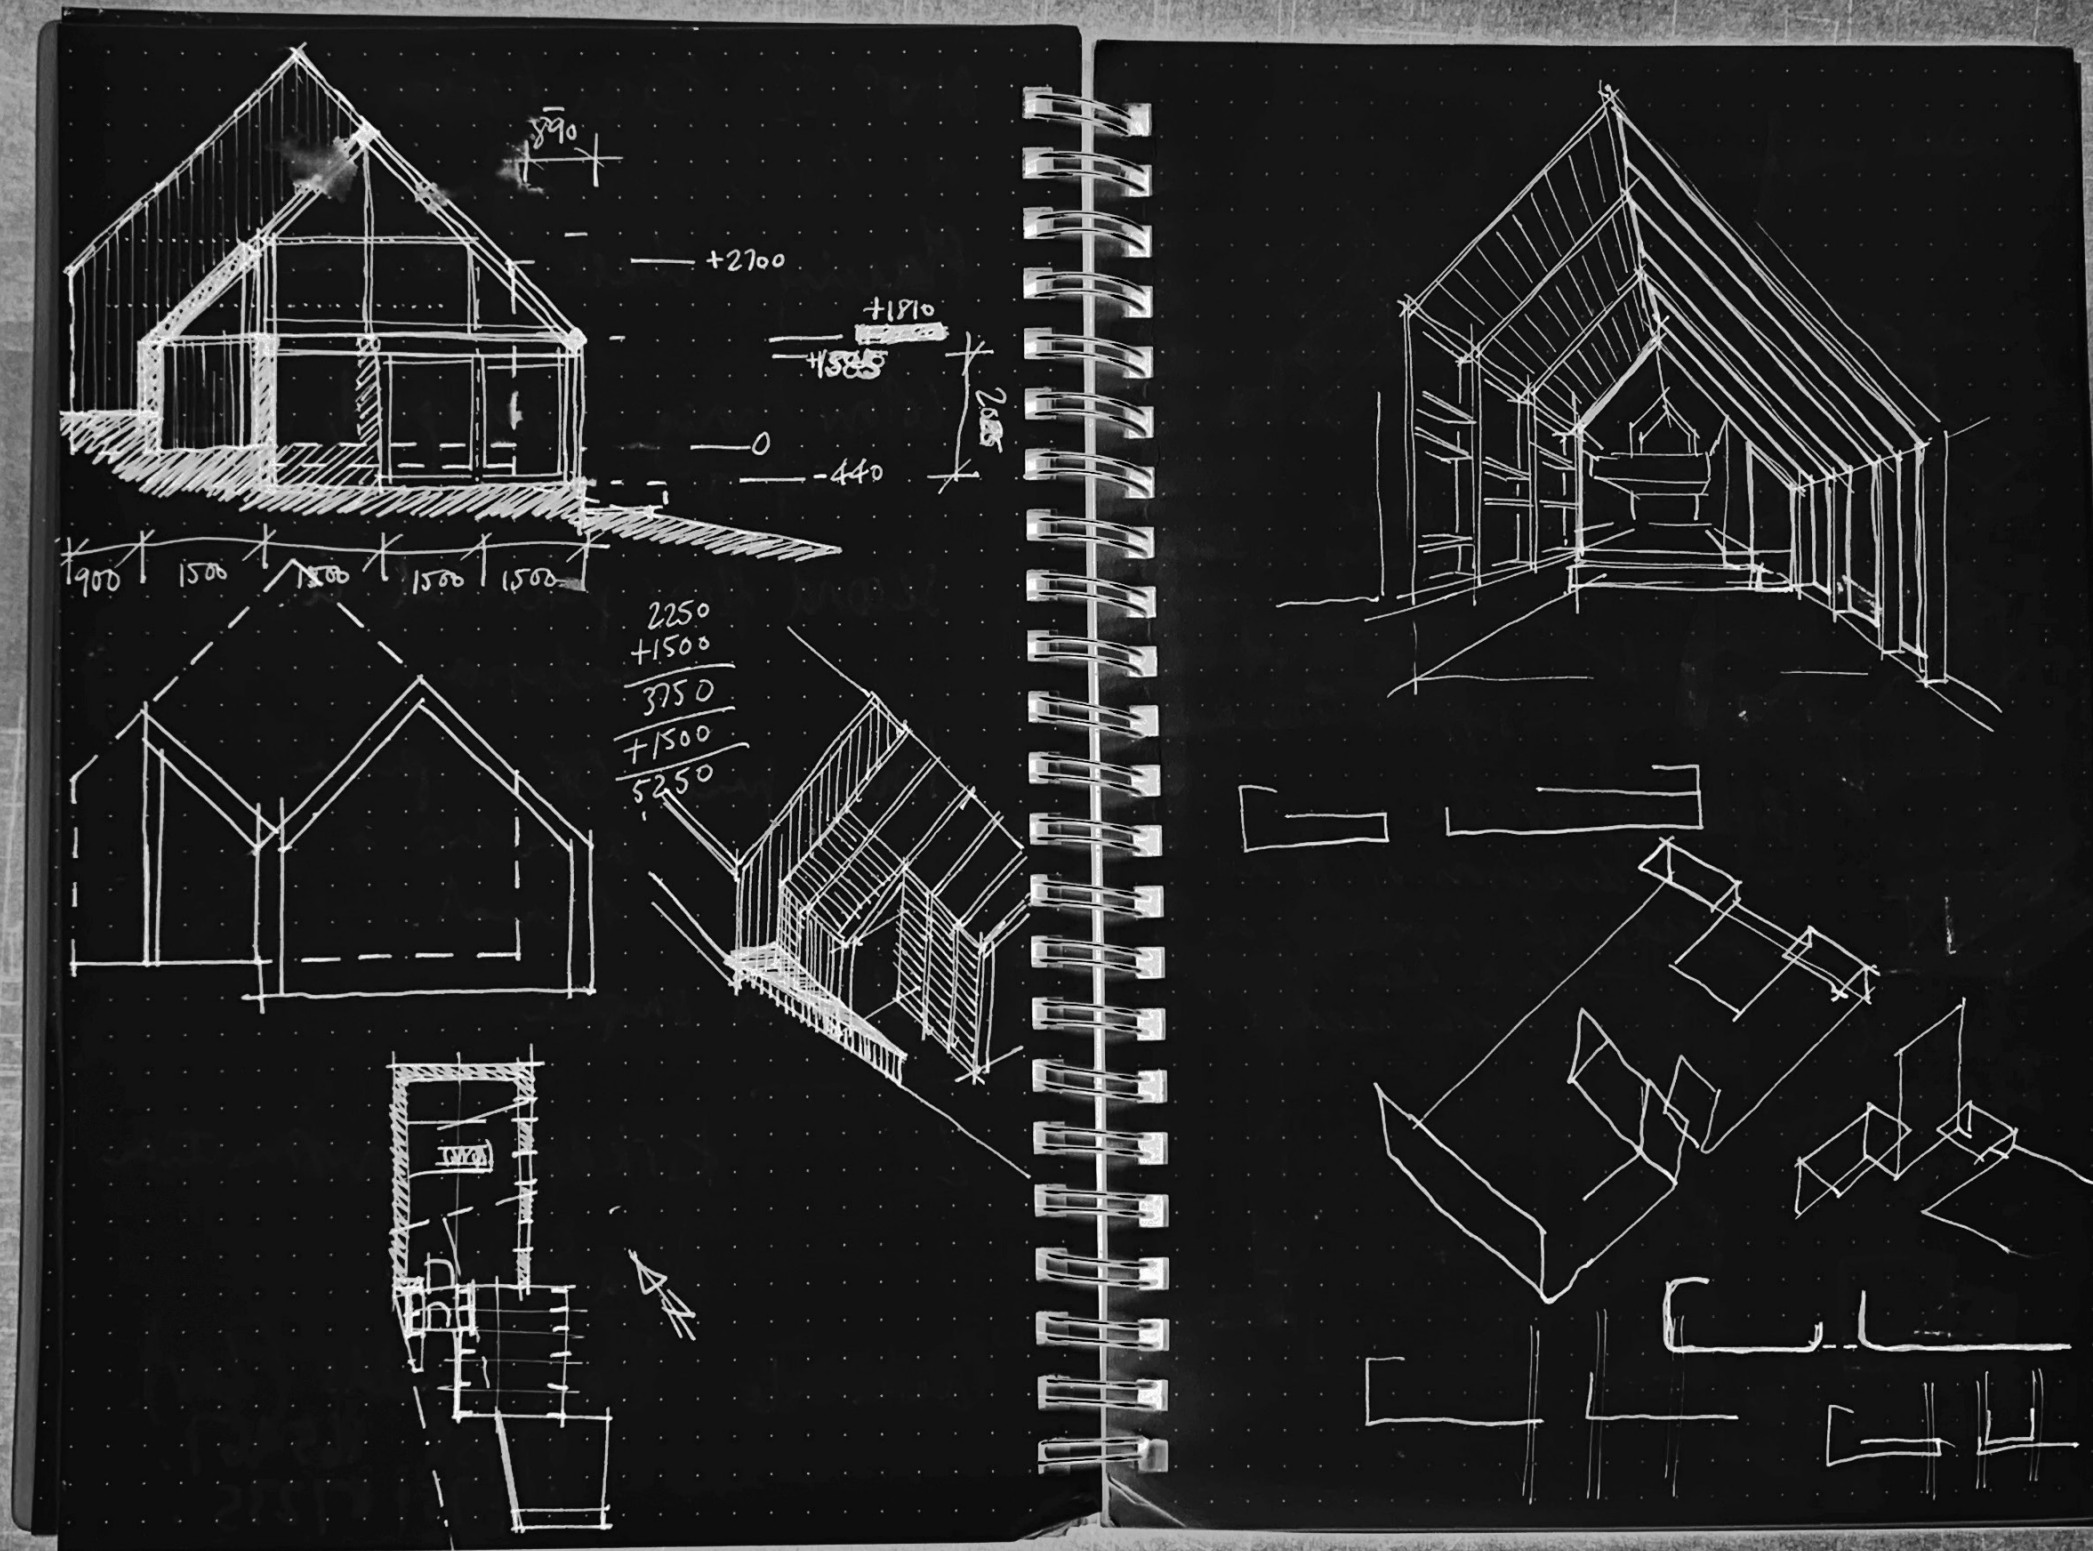

extend

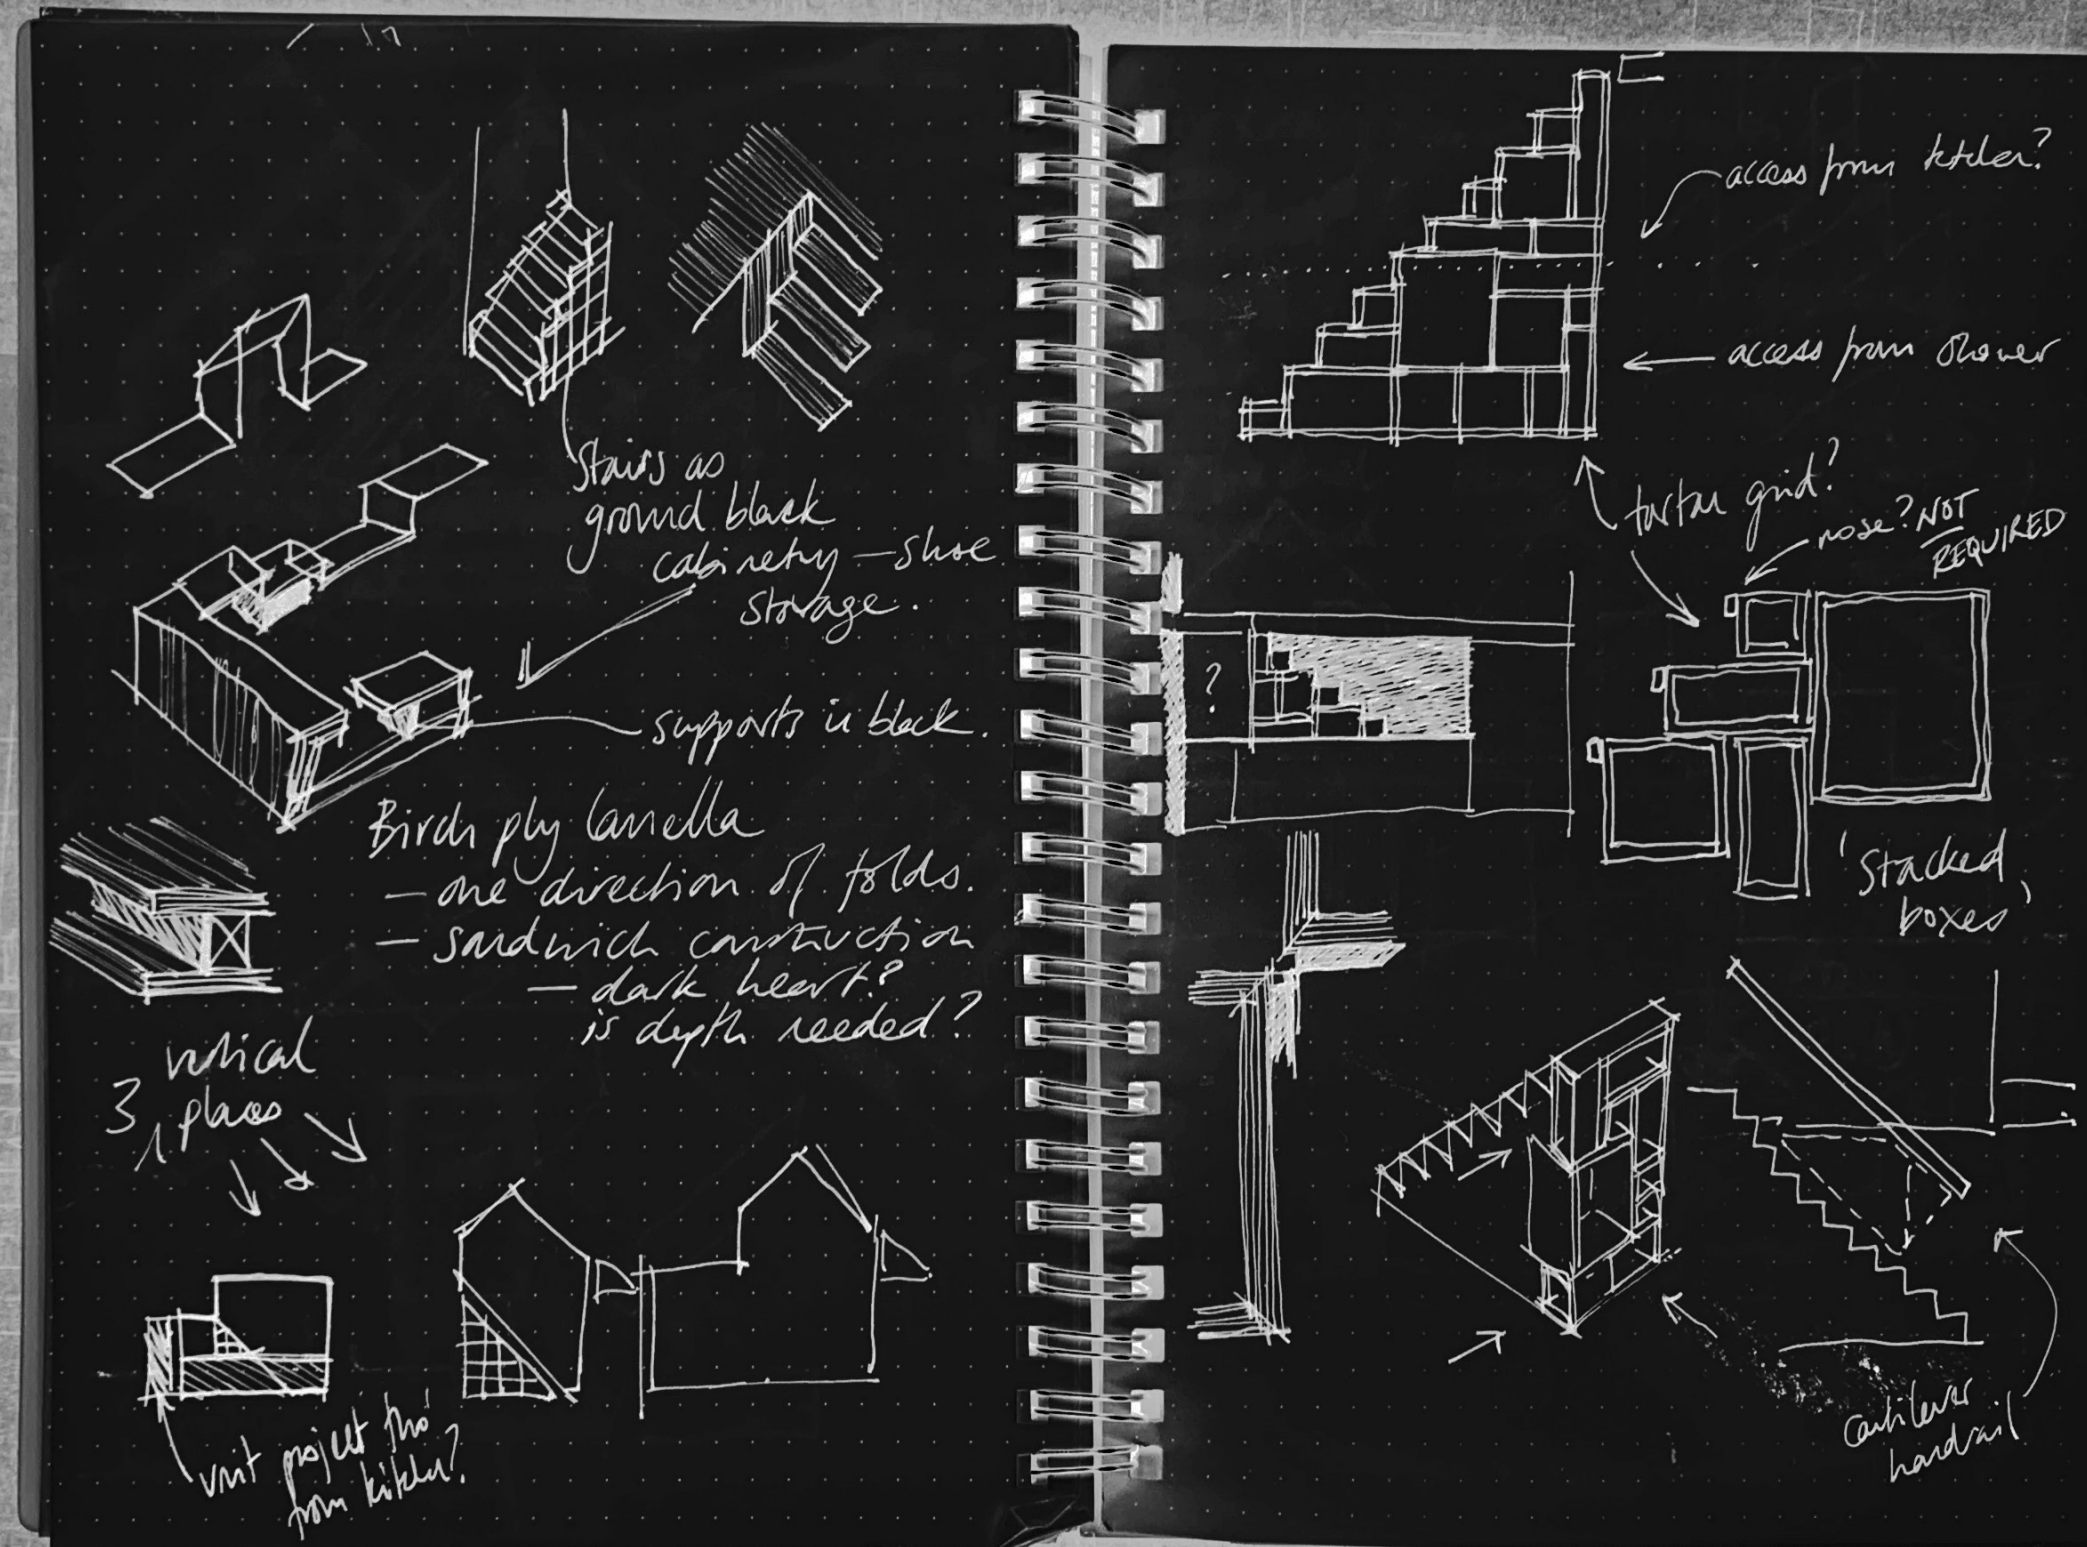

stair



site plan




find




...strip back



...add service tower

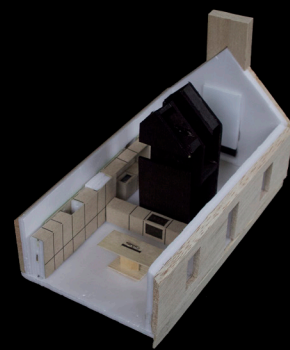

...add storage wall

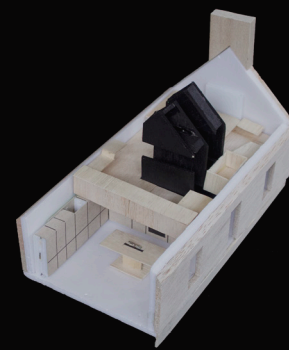

...add mezzanine



...add glasshouse




...enjoy

ingredients...


01
02
03
04
05
06
07
08
09
10
11

right of way
parking
entrance lobby
dining kitchen
storage wall
glasshouse
dining deck
meadow garden
pantry larder
accessible bathroom
snug

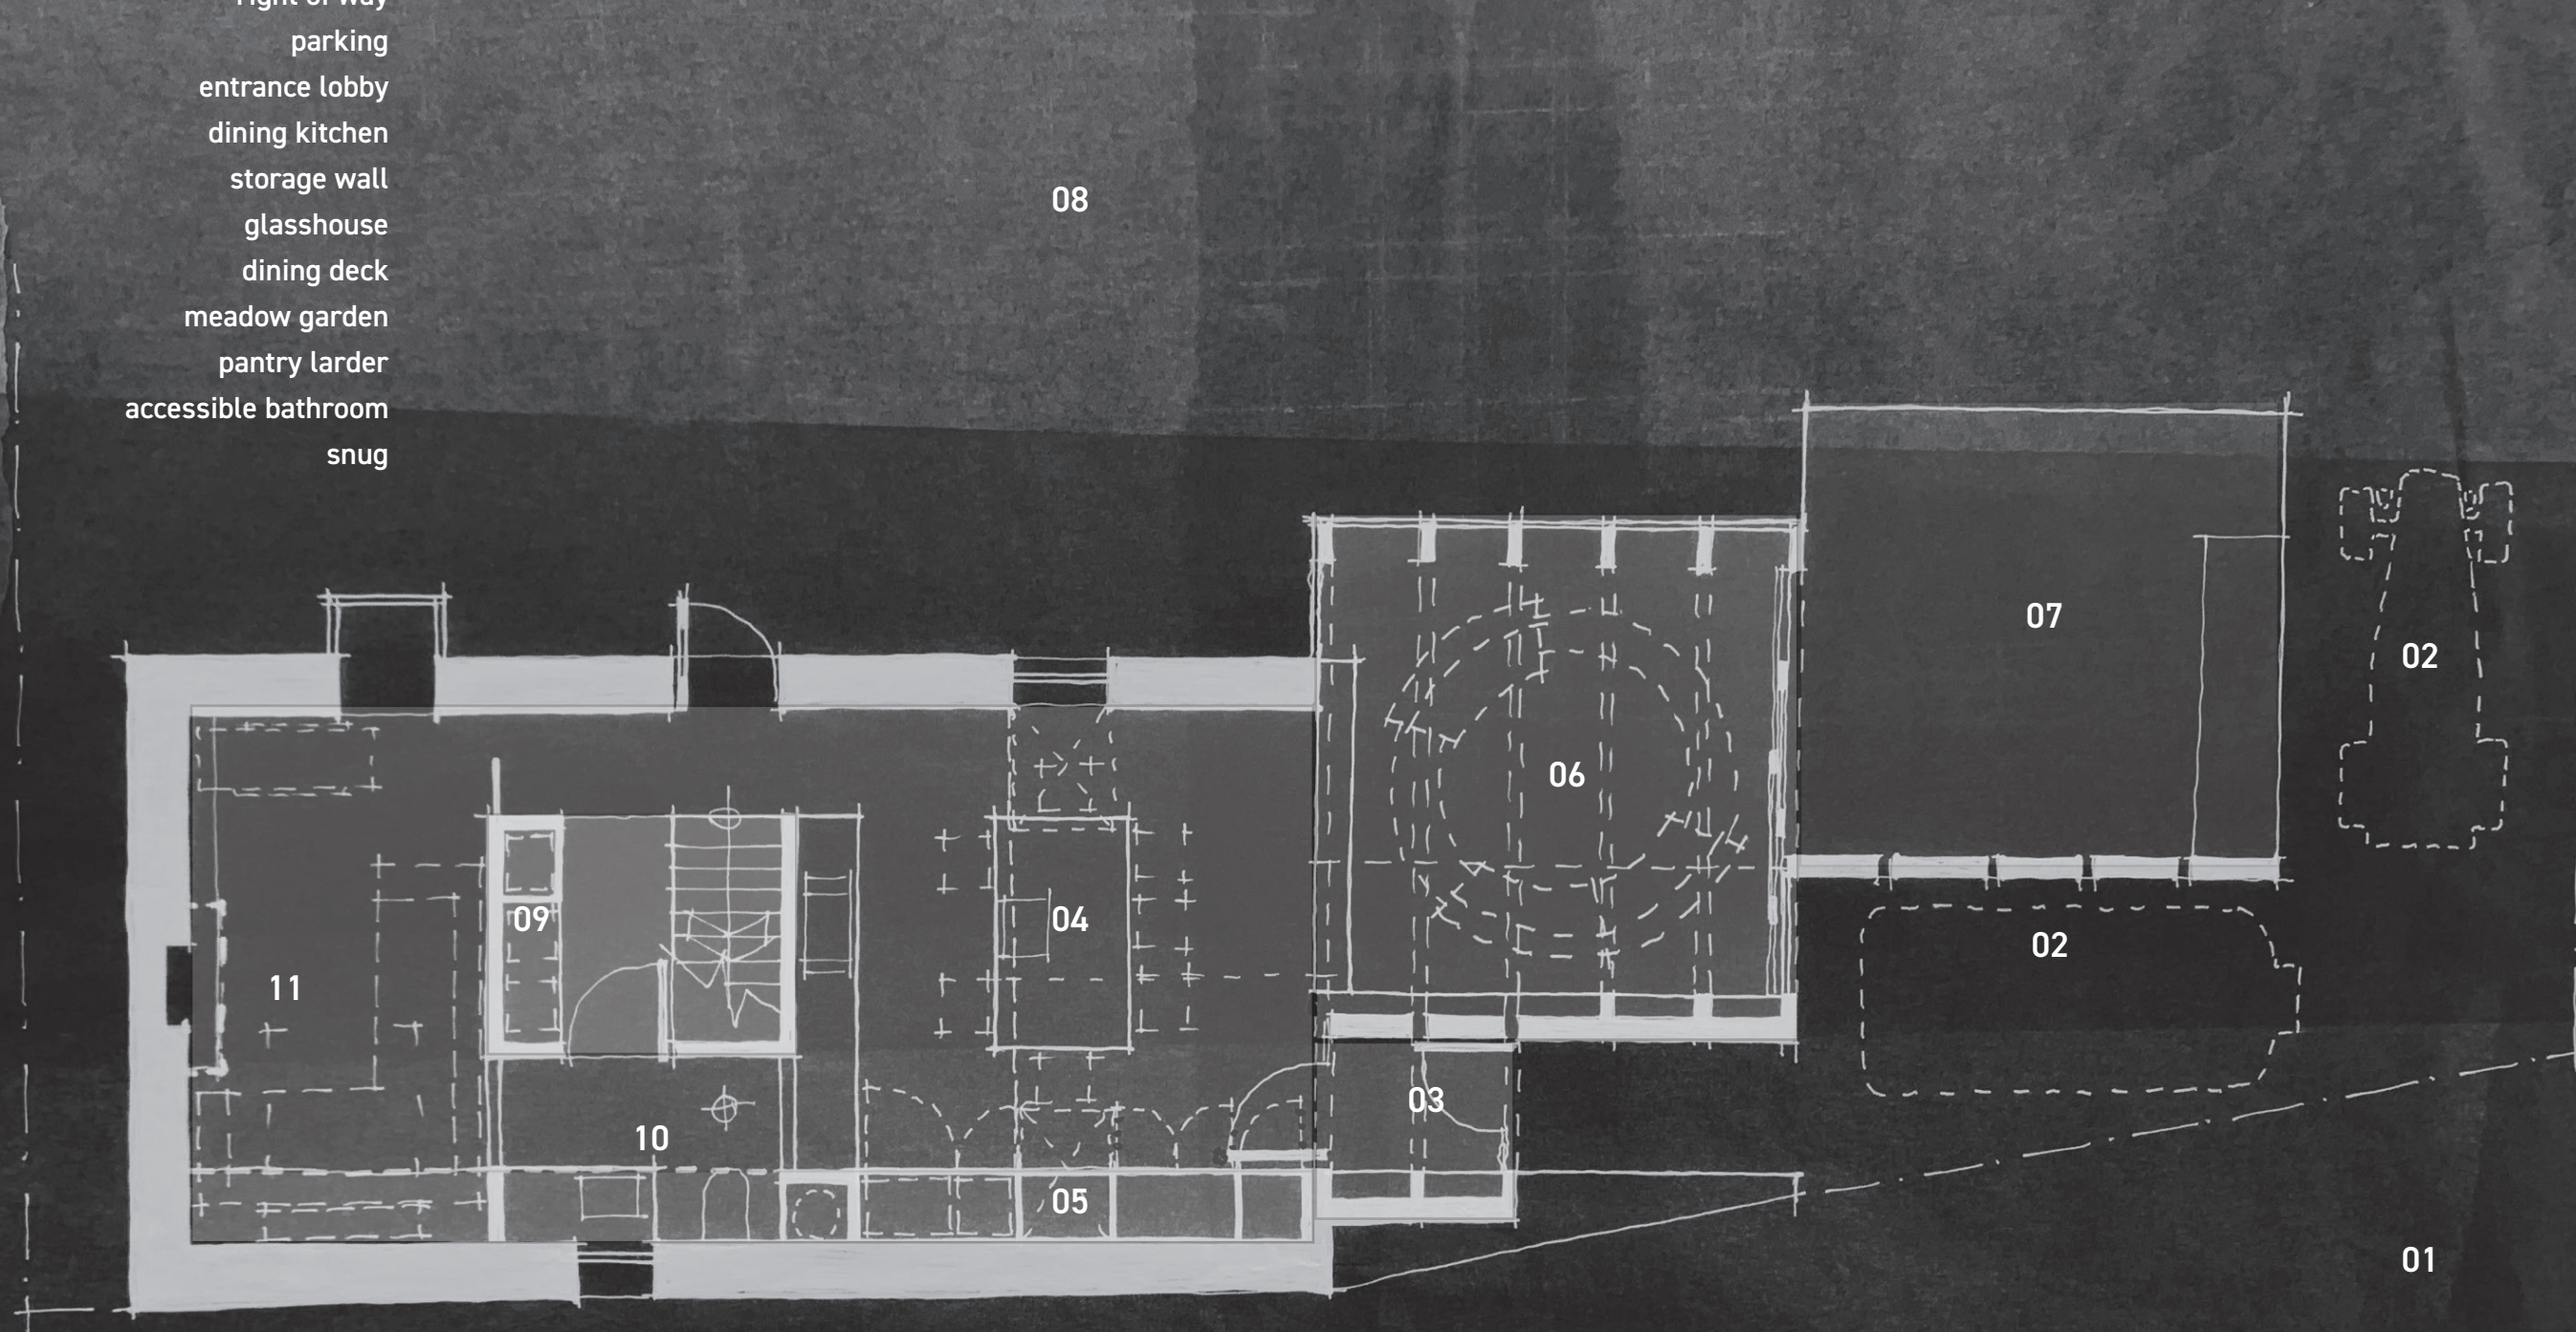


ground floor plan


- 01 stair
- 02 gallery study
- 03 void over kitchen
- 04 storage wall
- 05 bathroom
- 06 bedroom

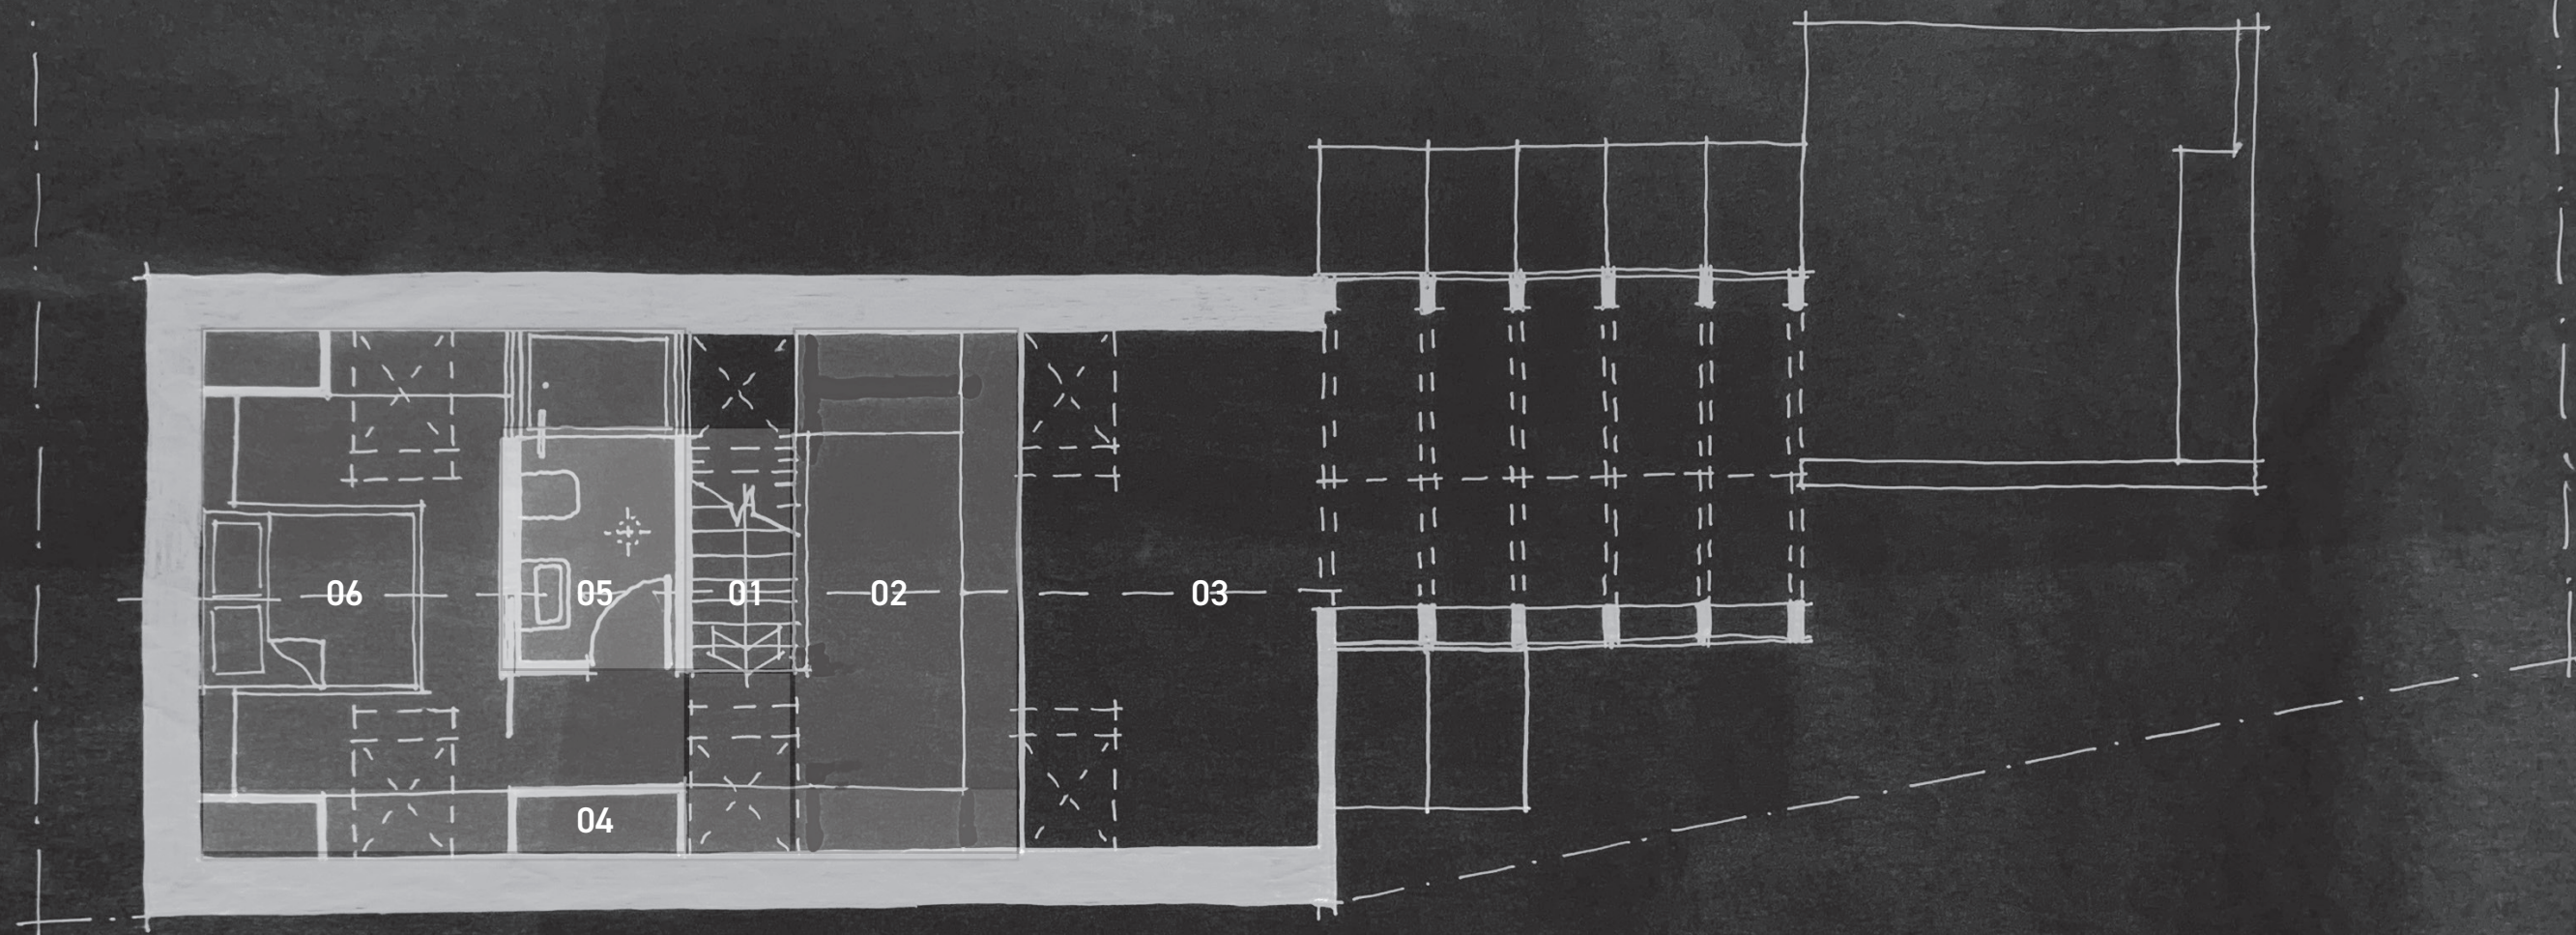


first floor plan

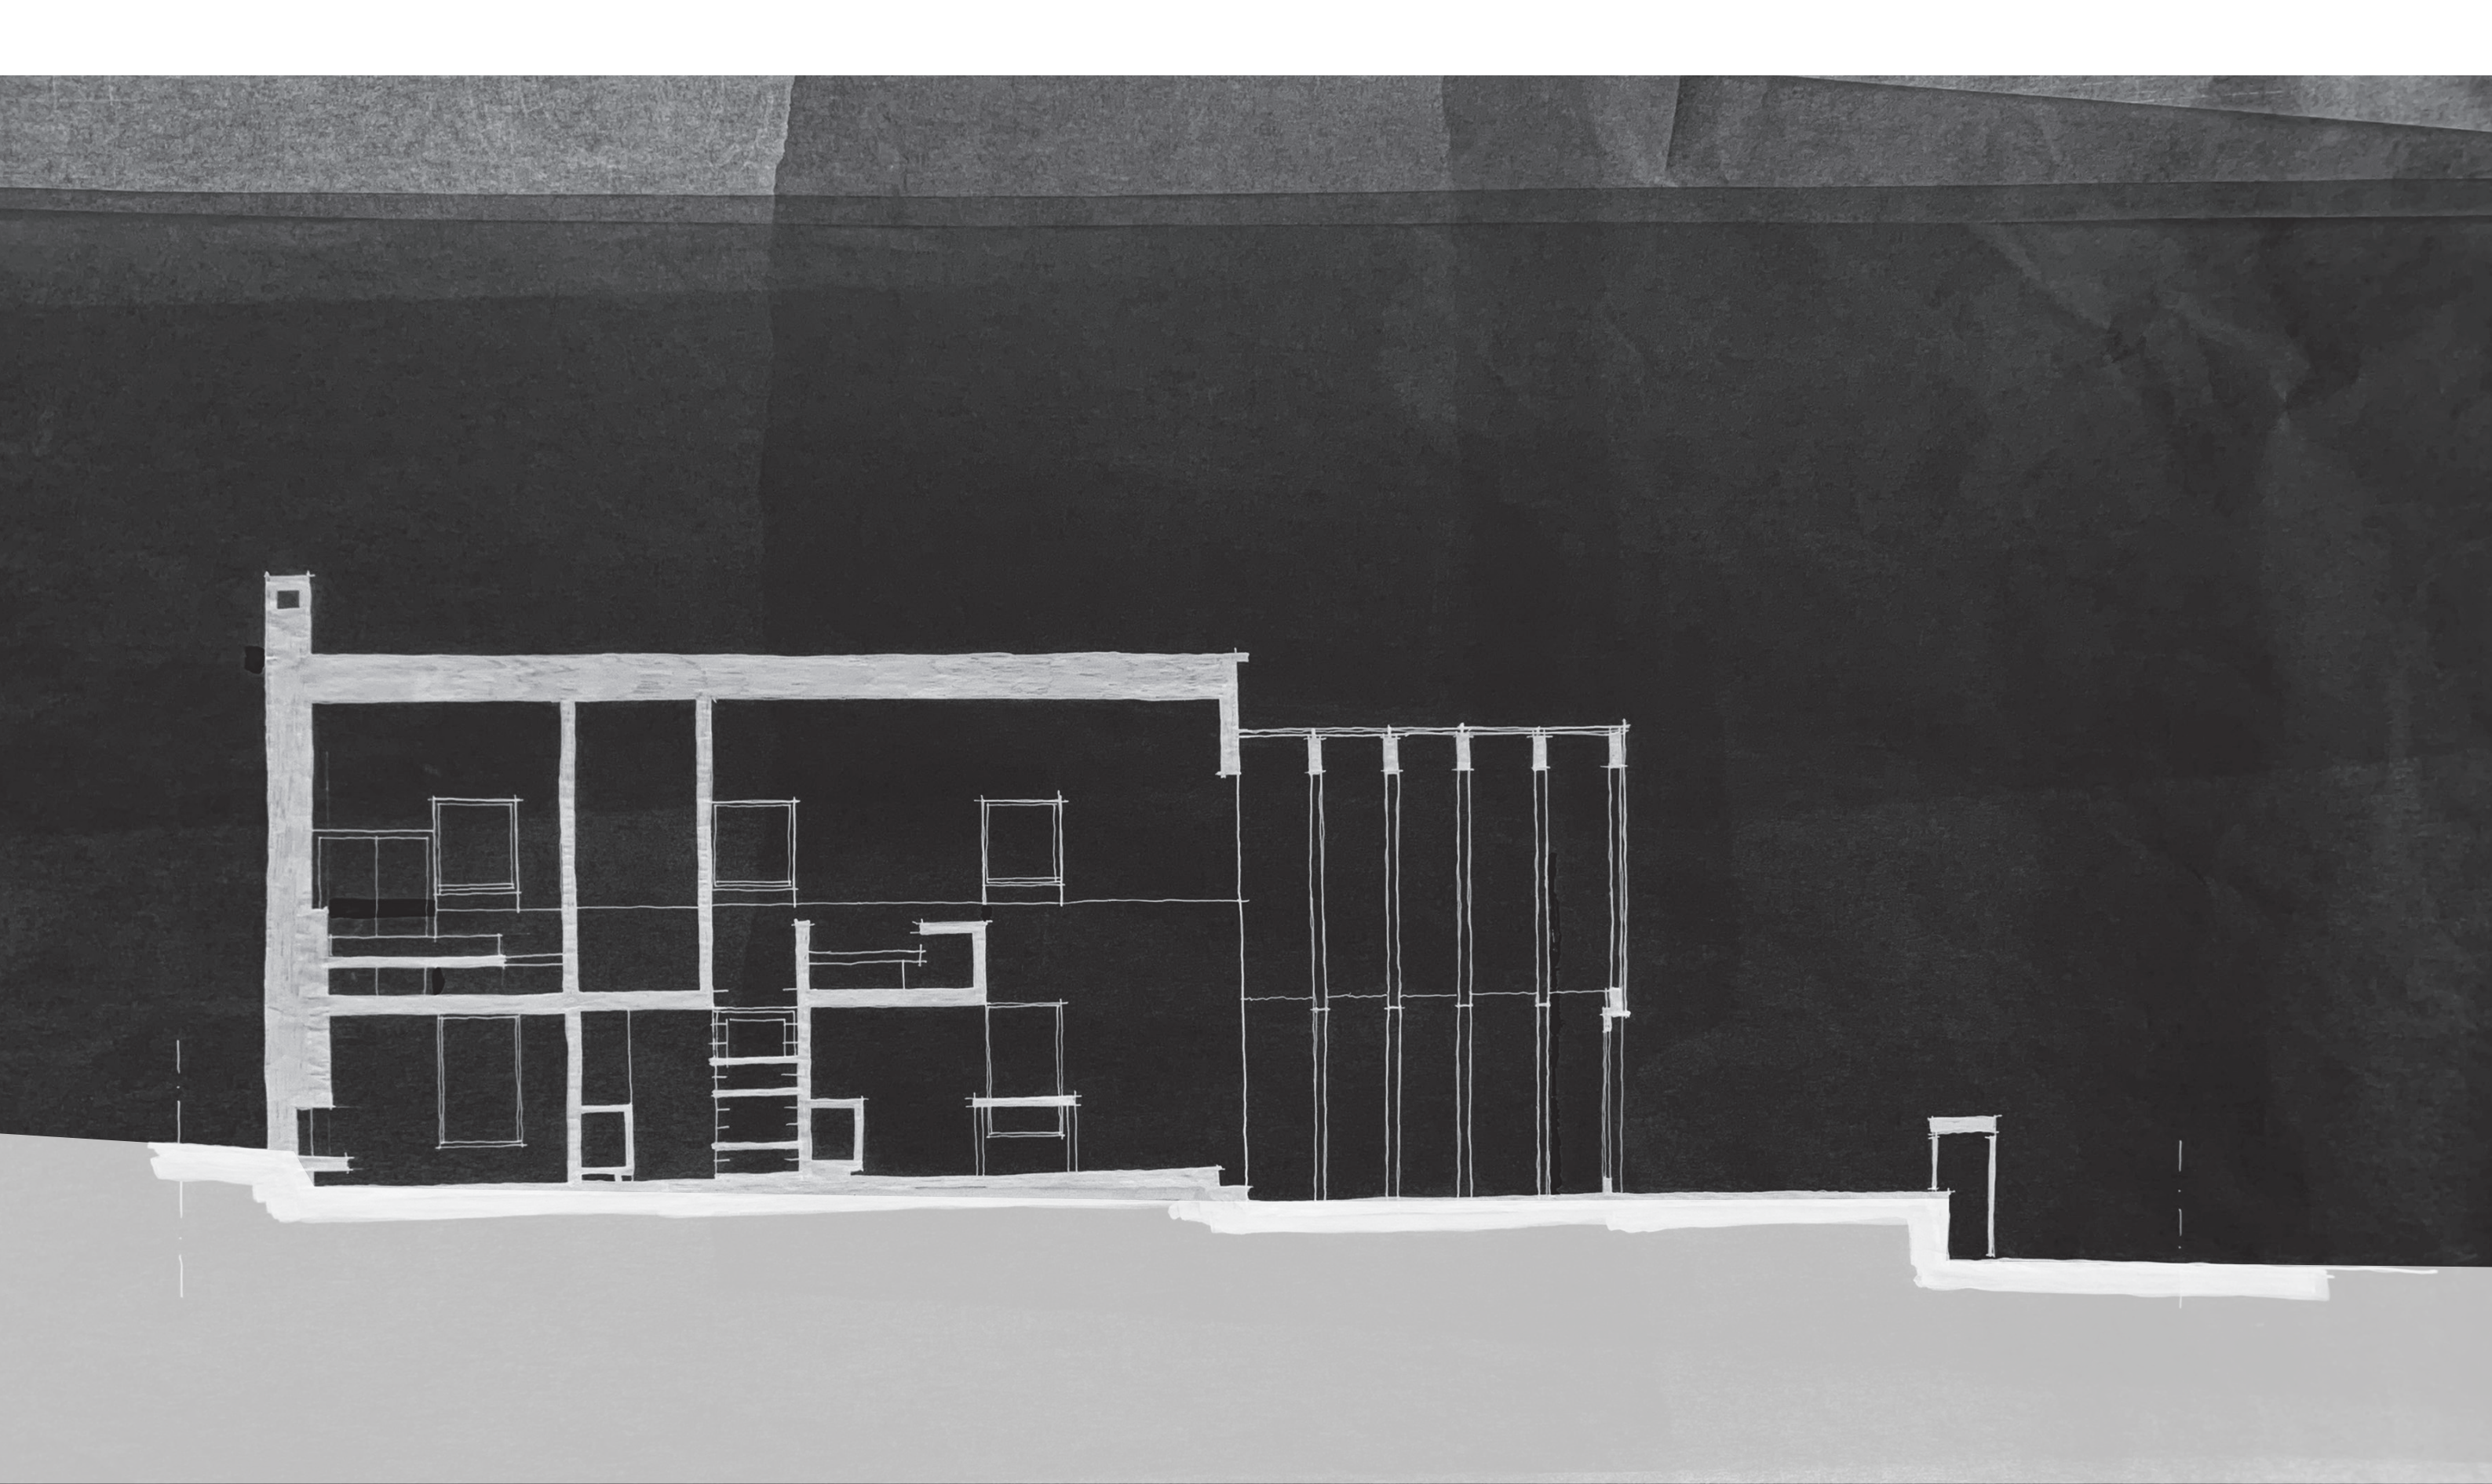

long section from west

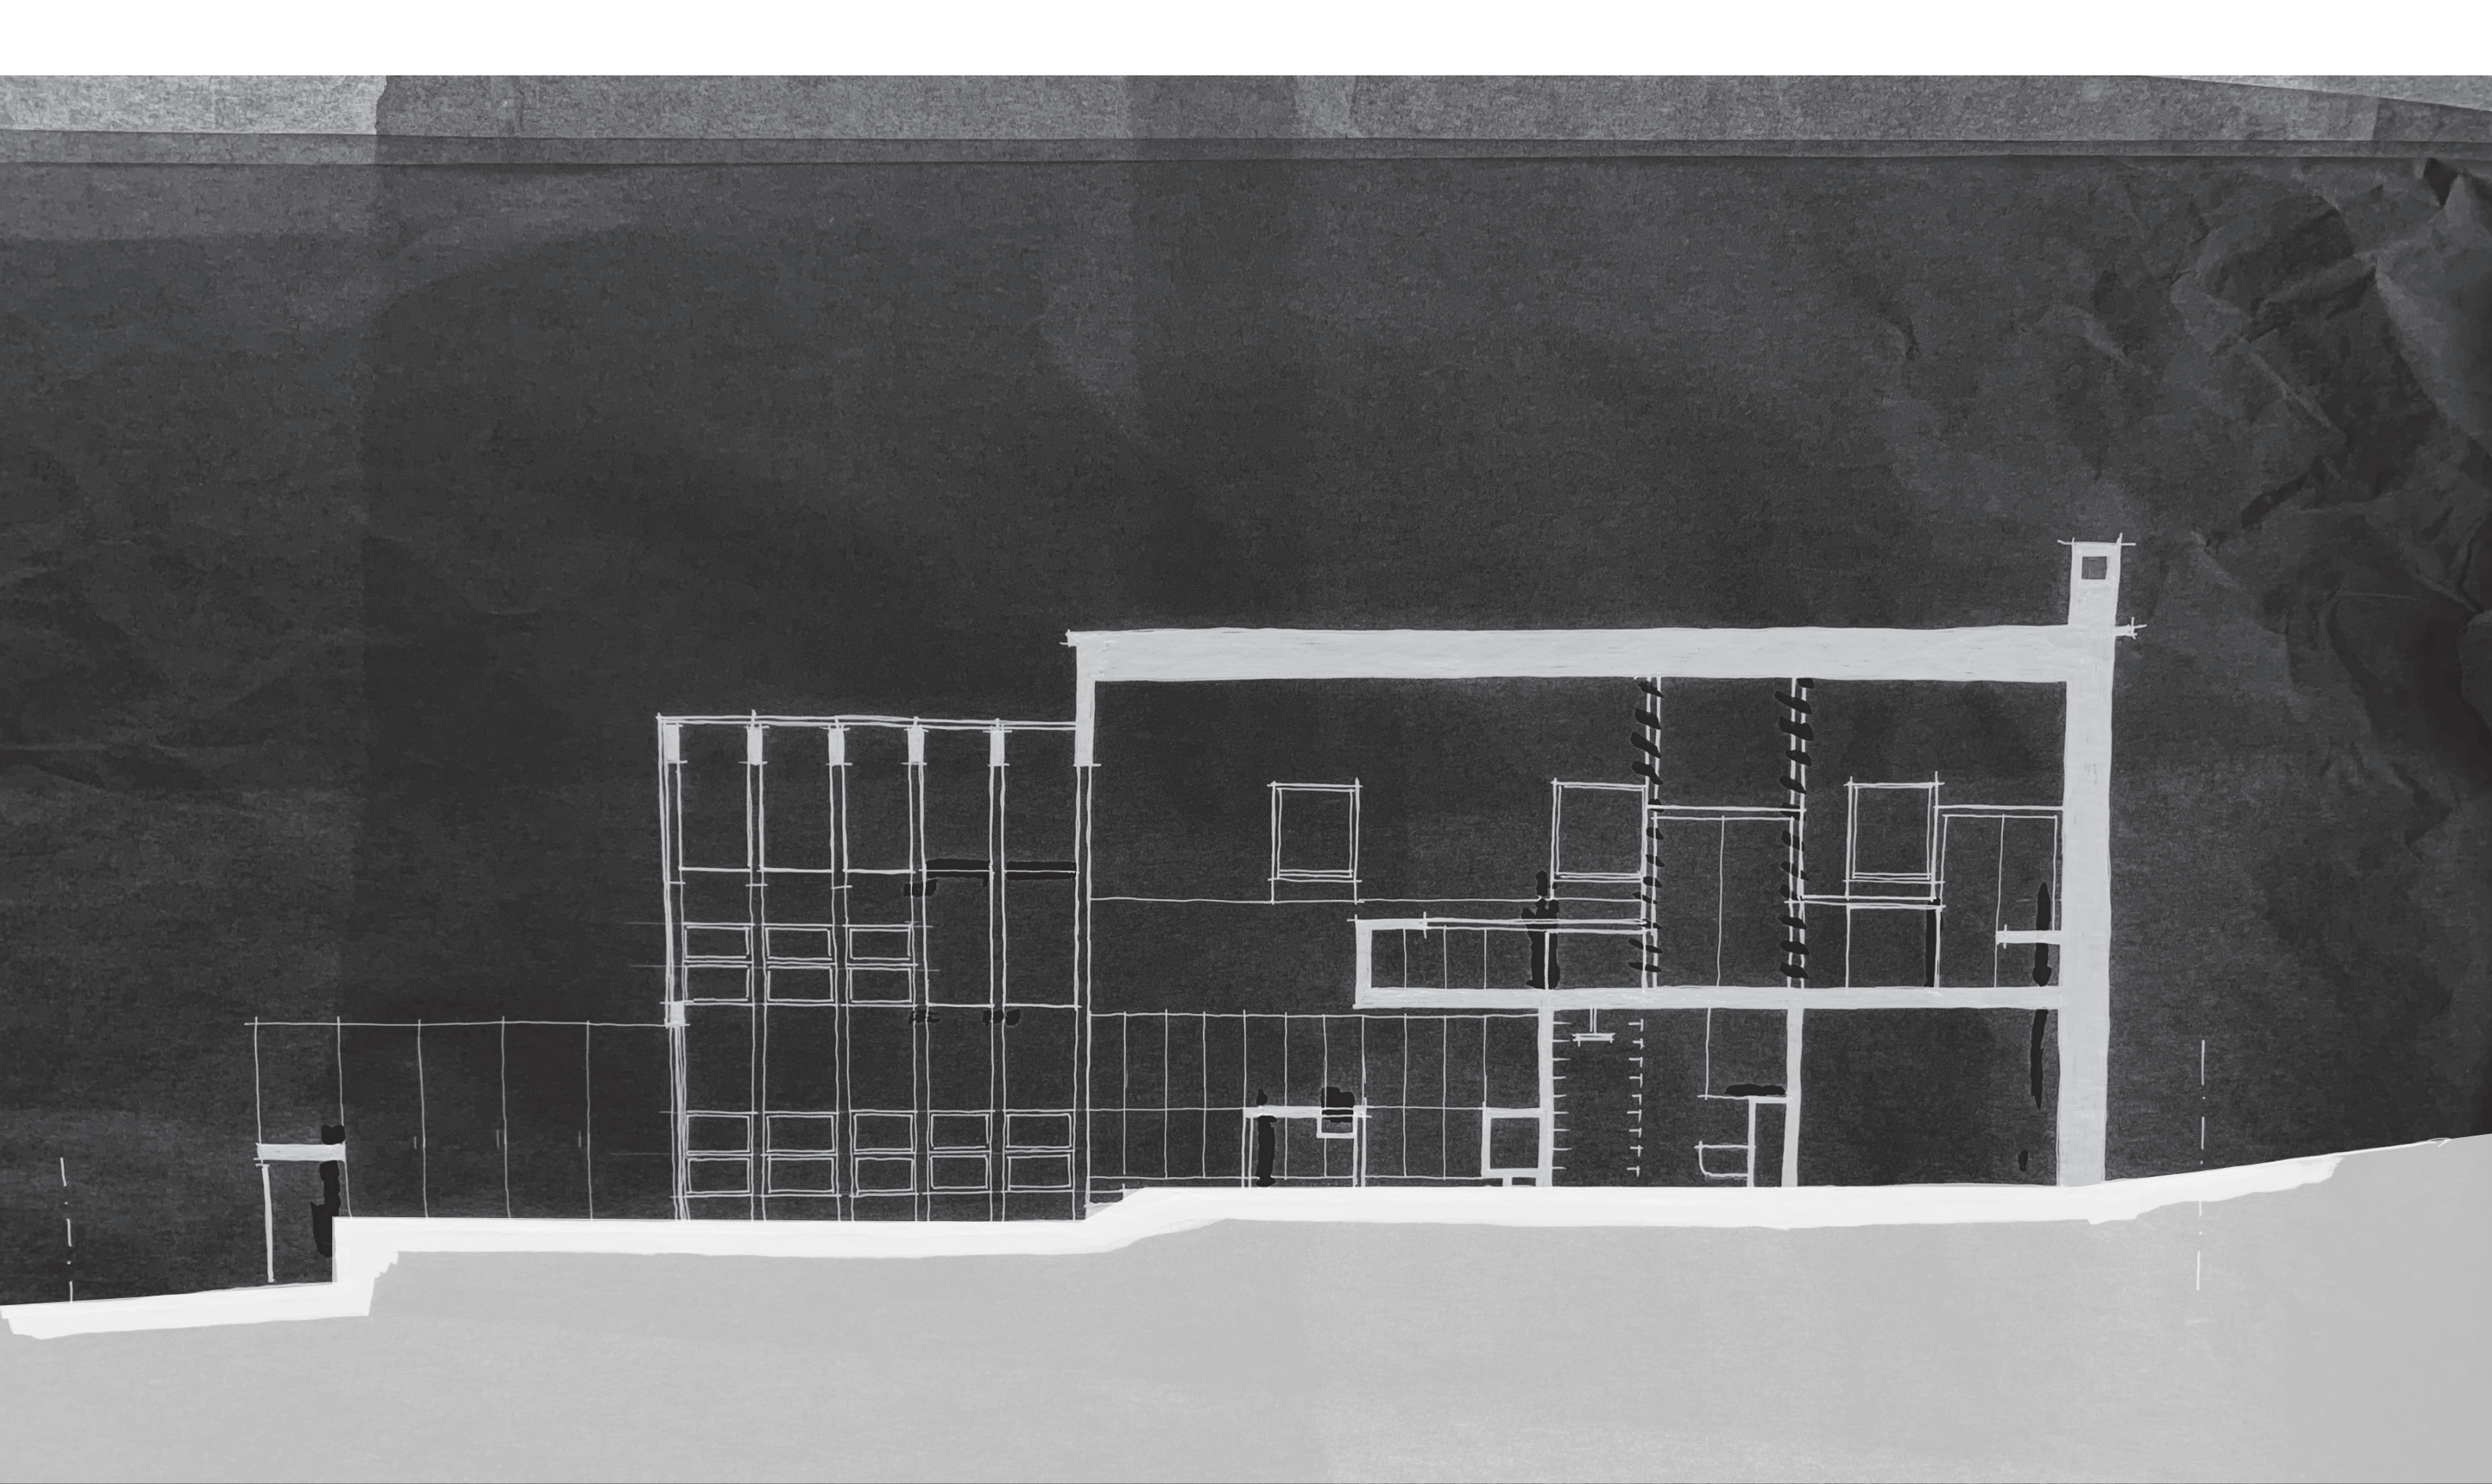

long section from east

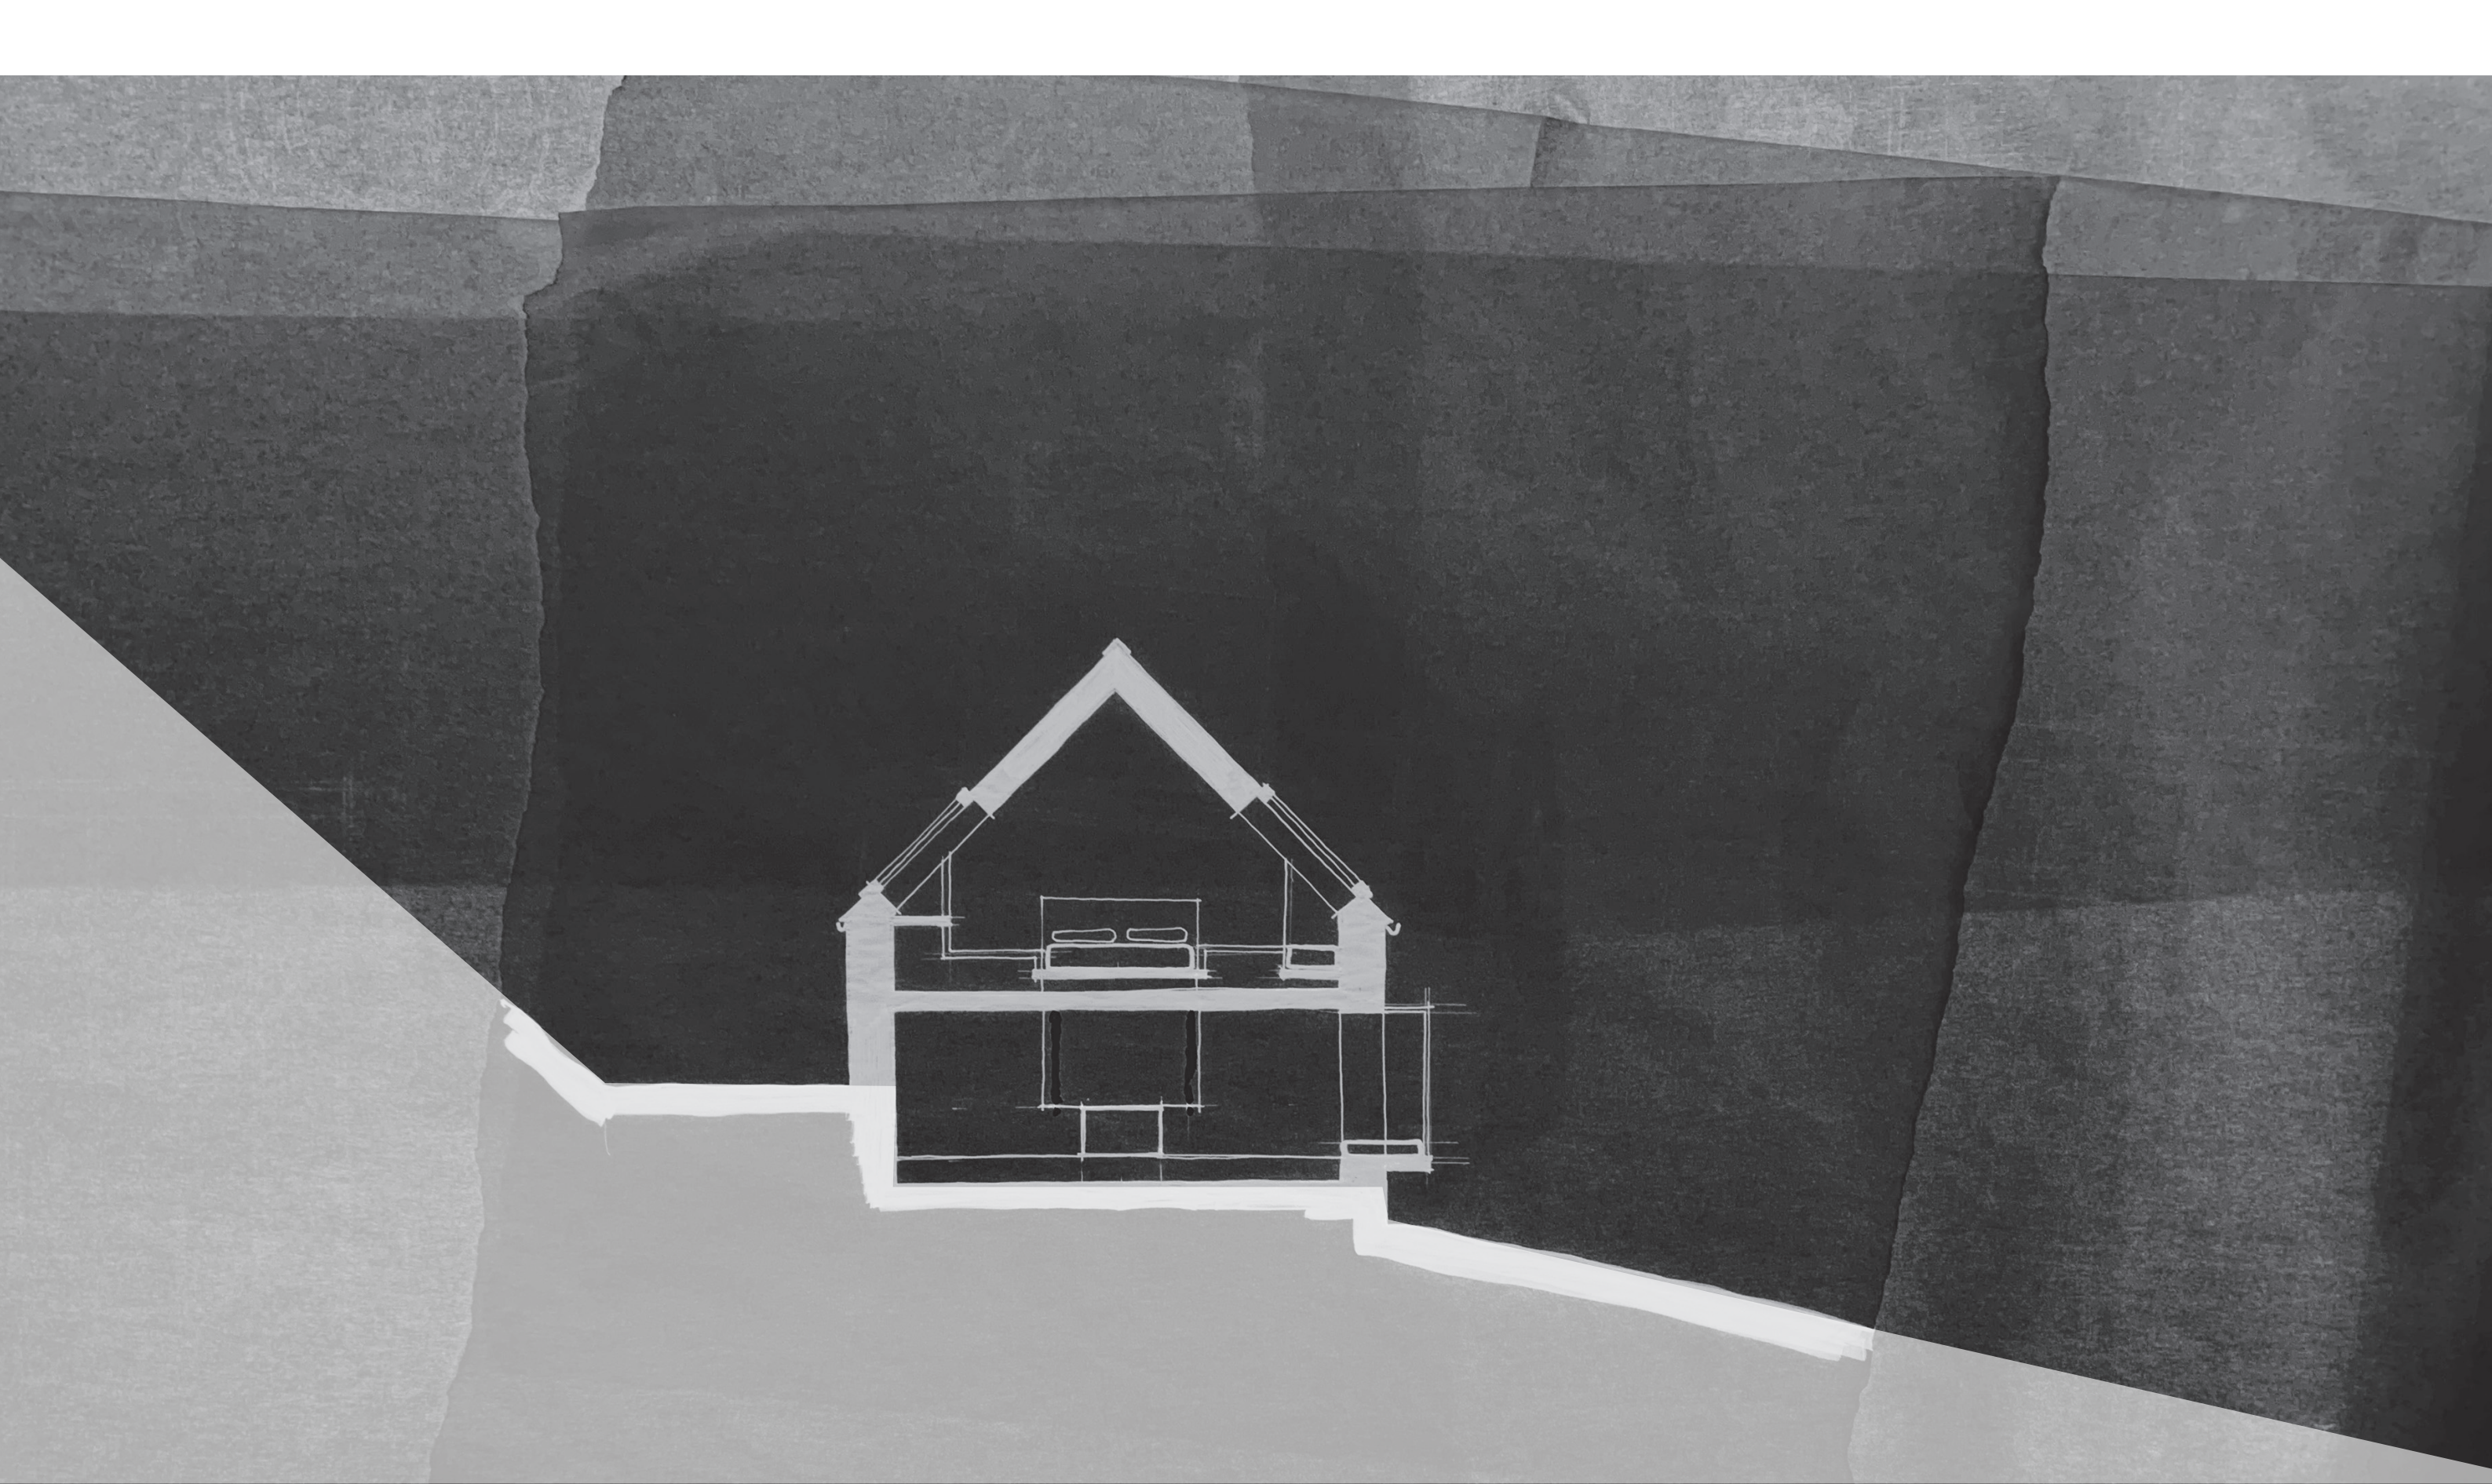


section thro' master over snug




section thro' ensuite over shower




section thro' stair

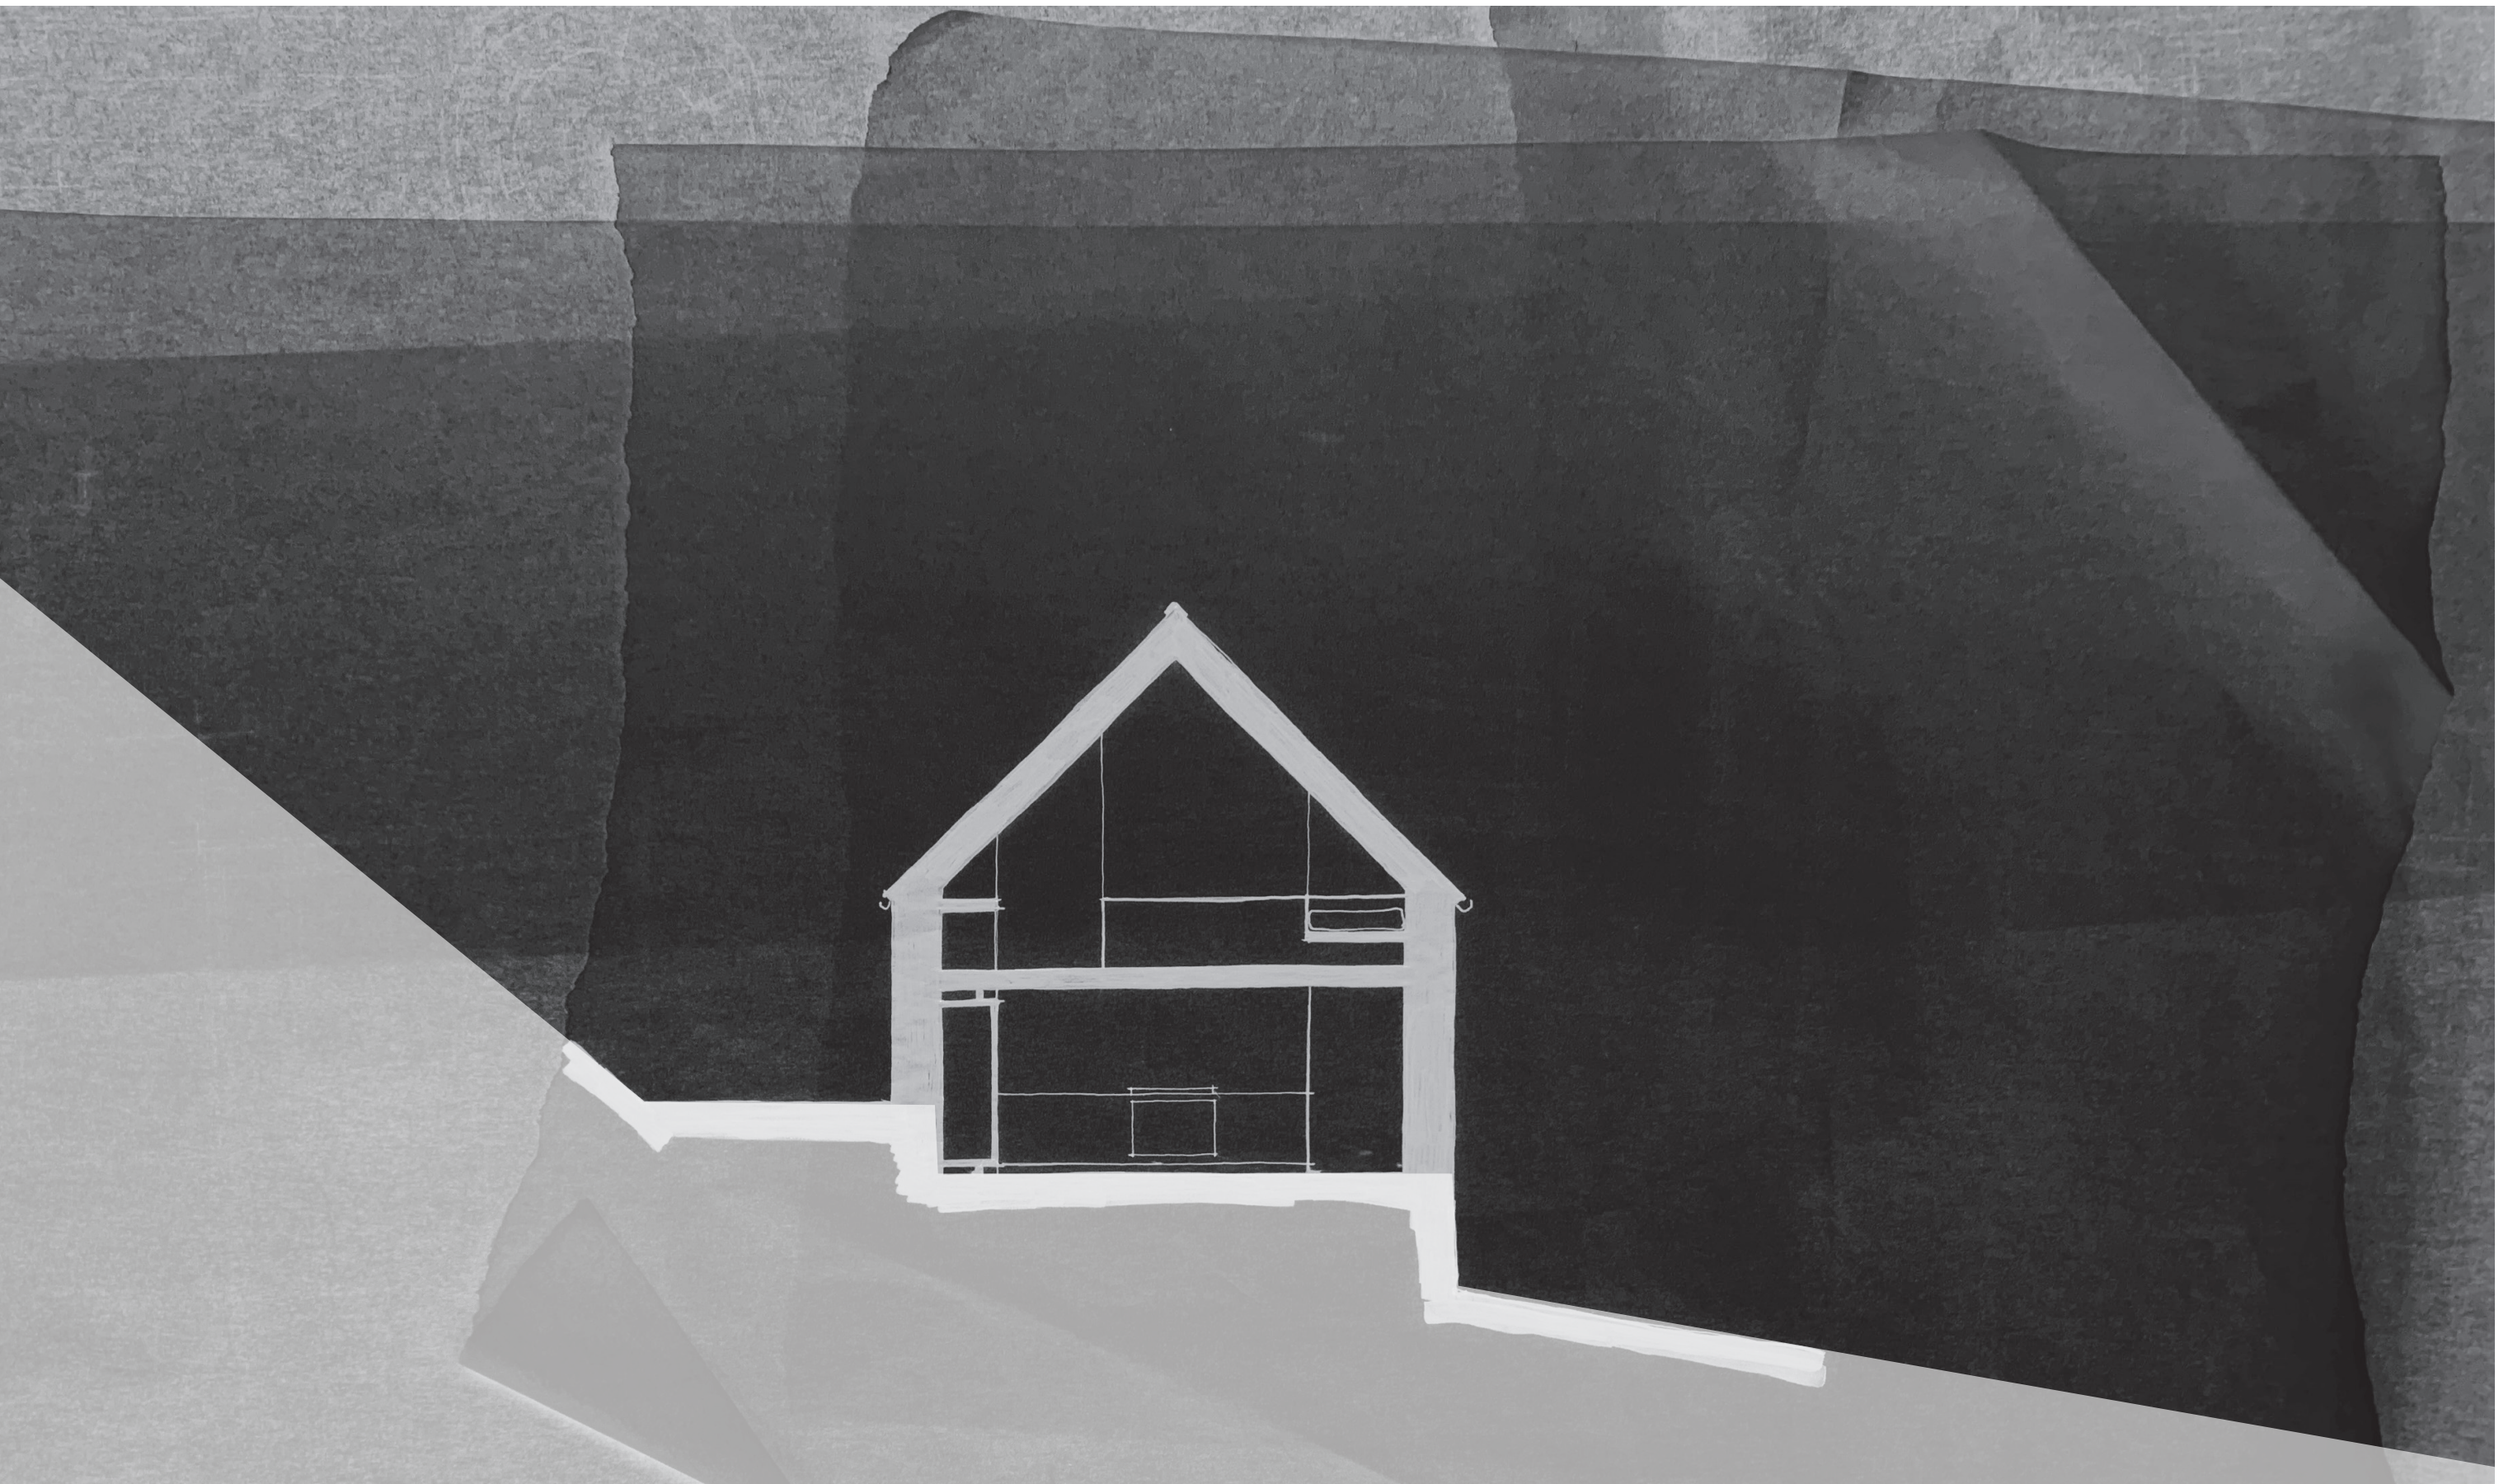


section thro' study over kitchen

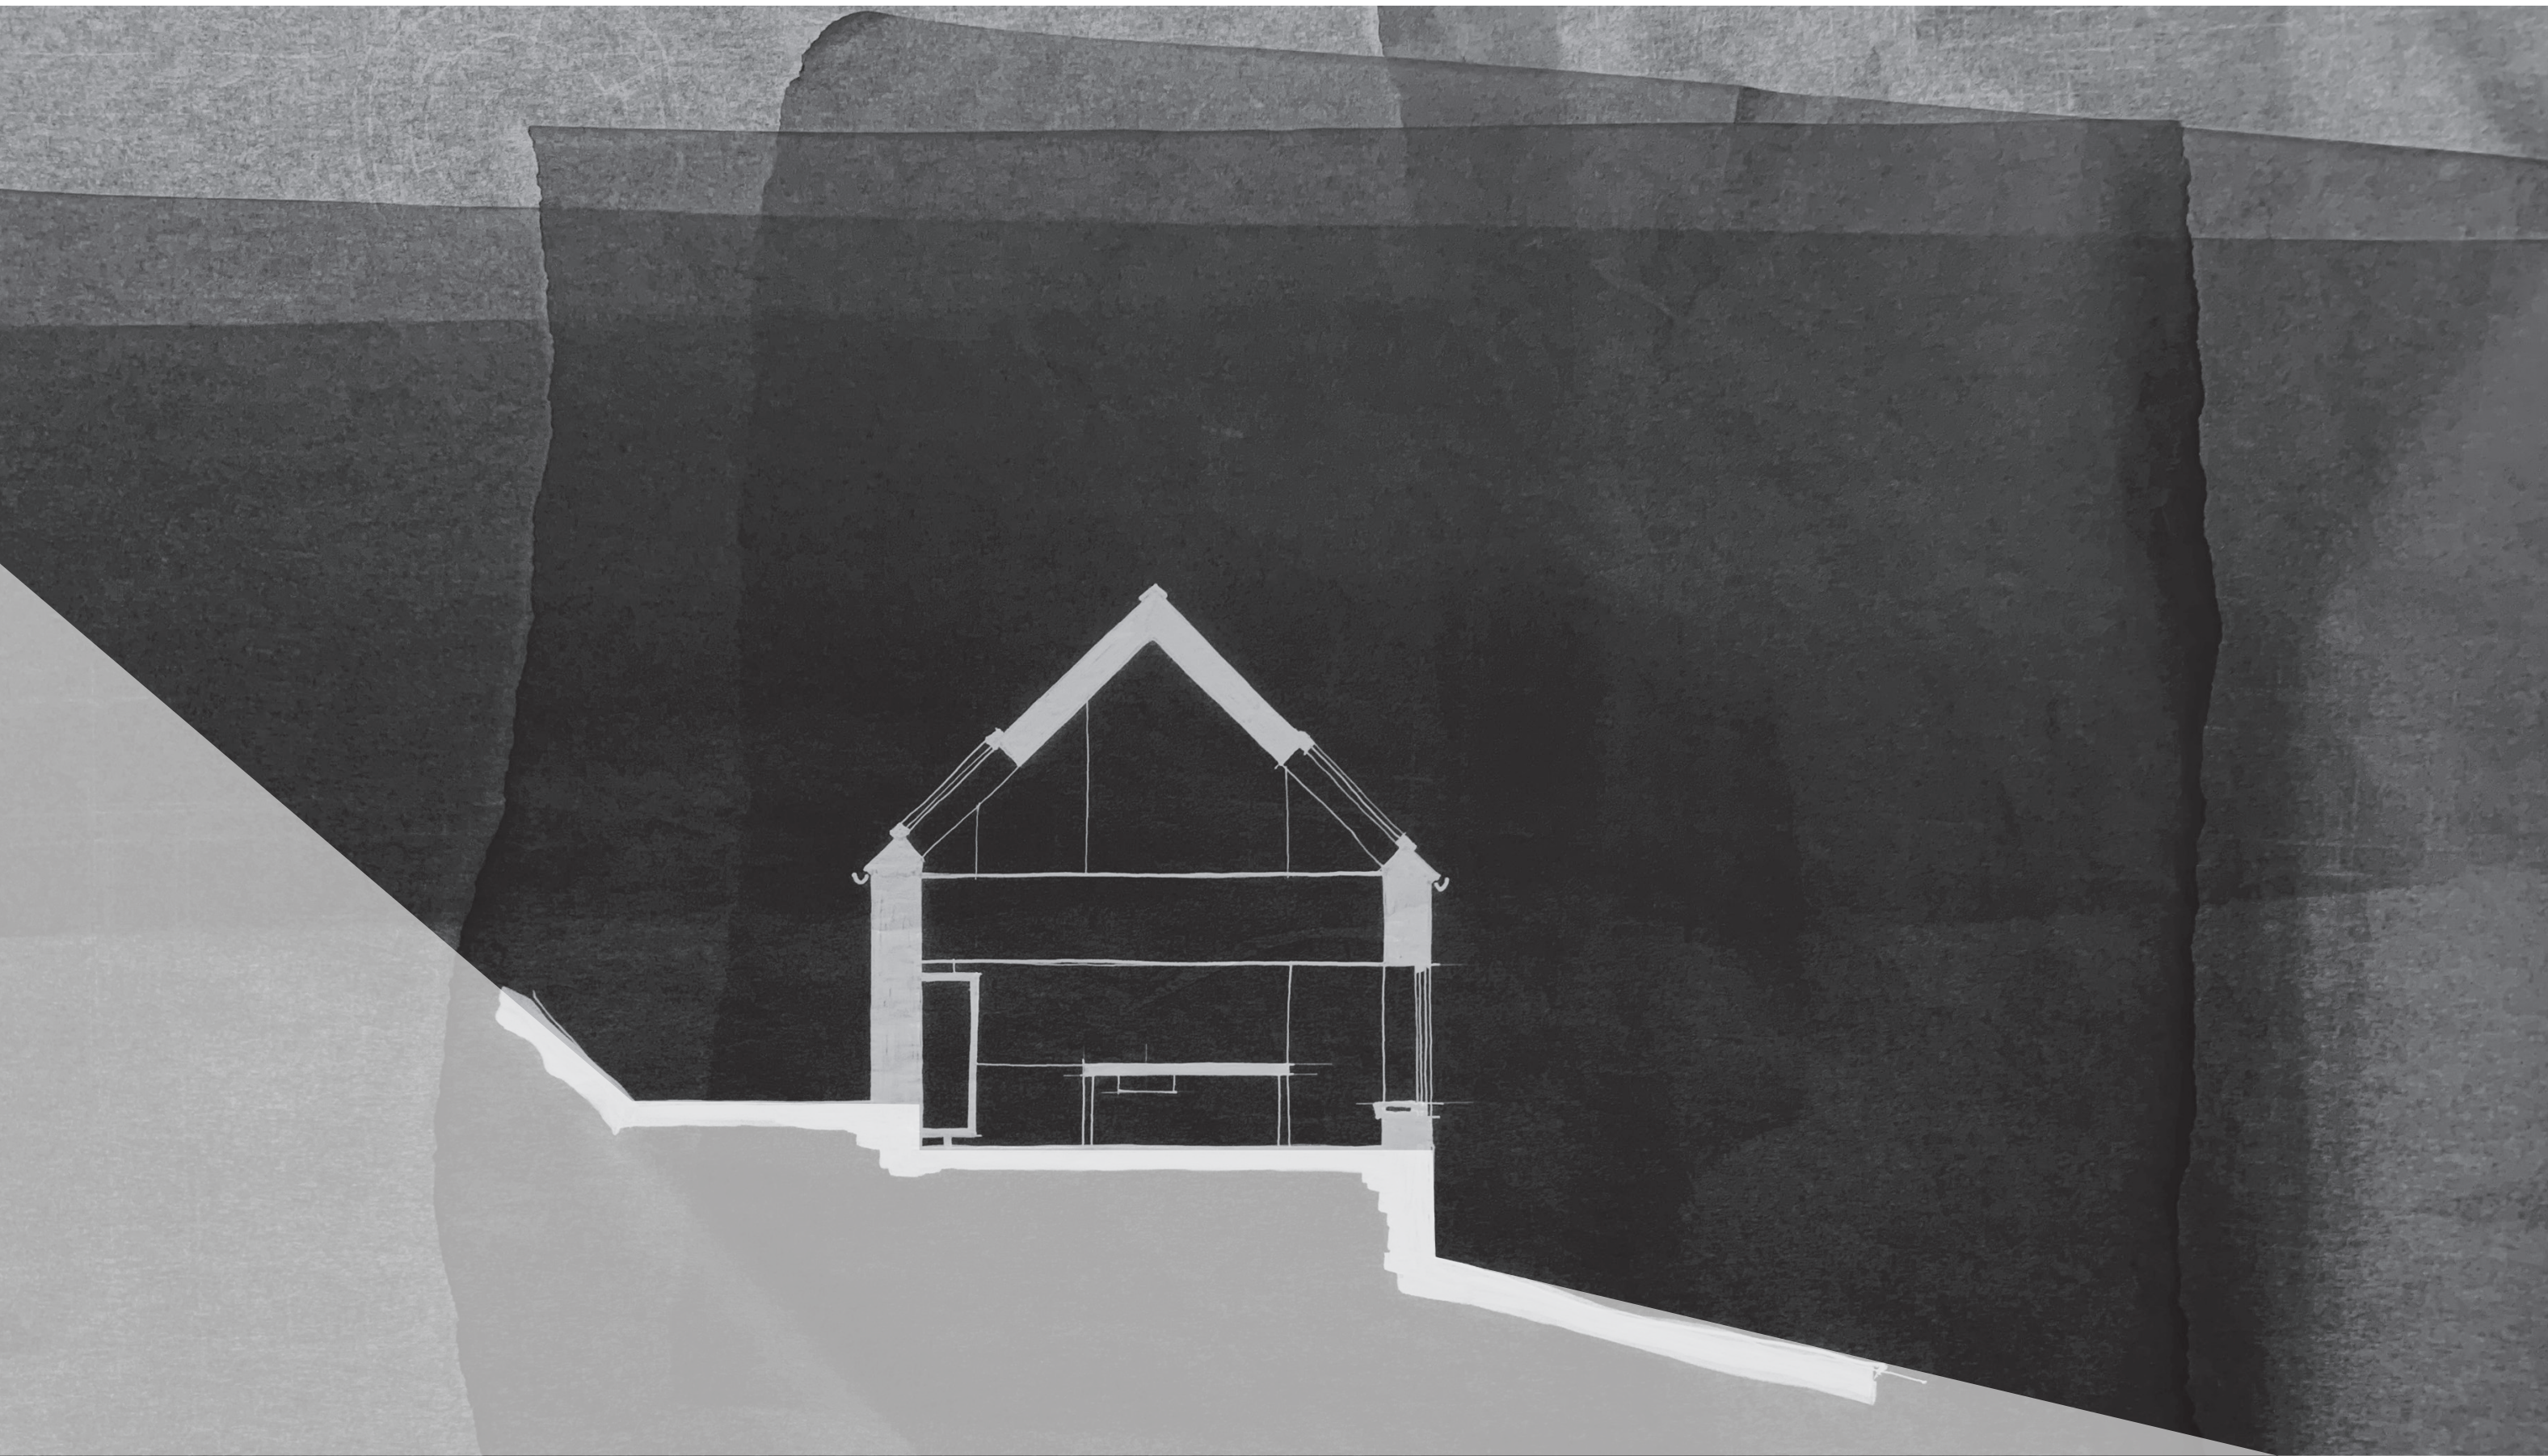


section thro' void over kitchen

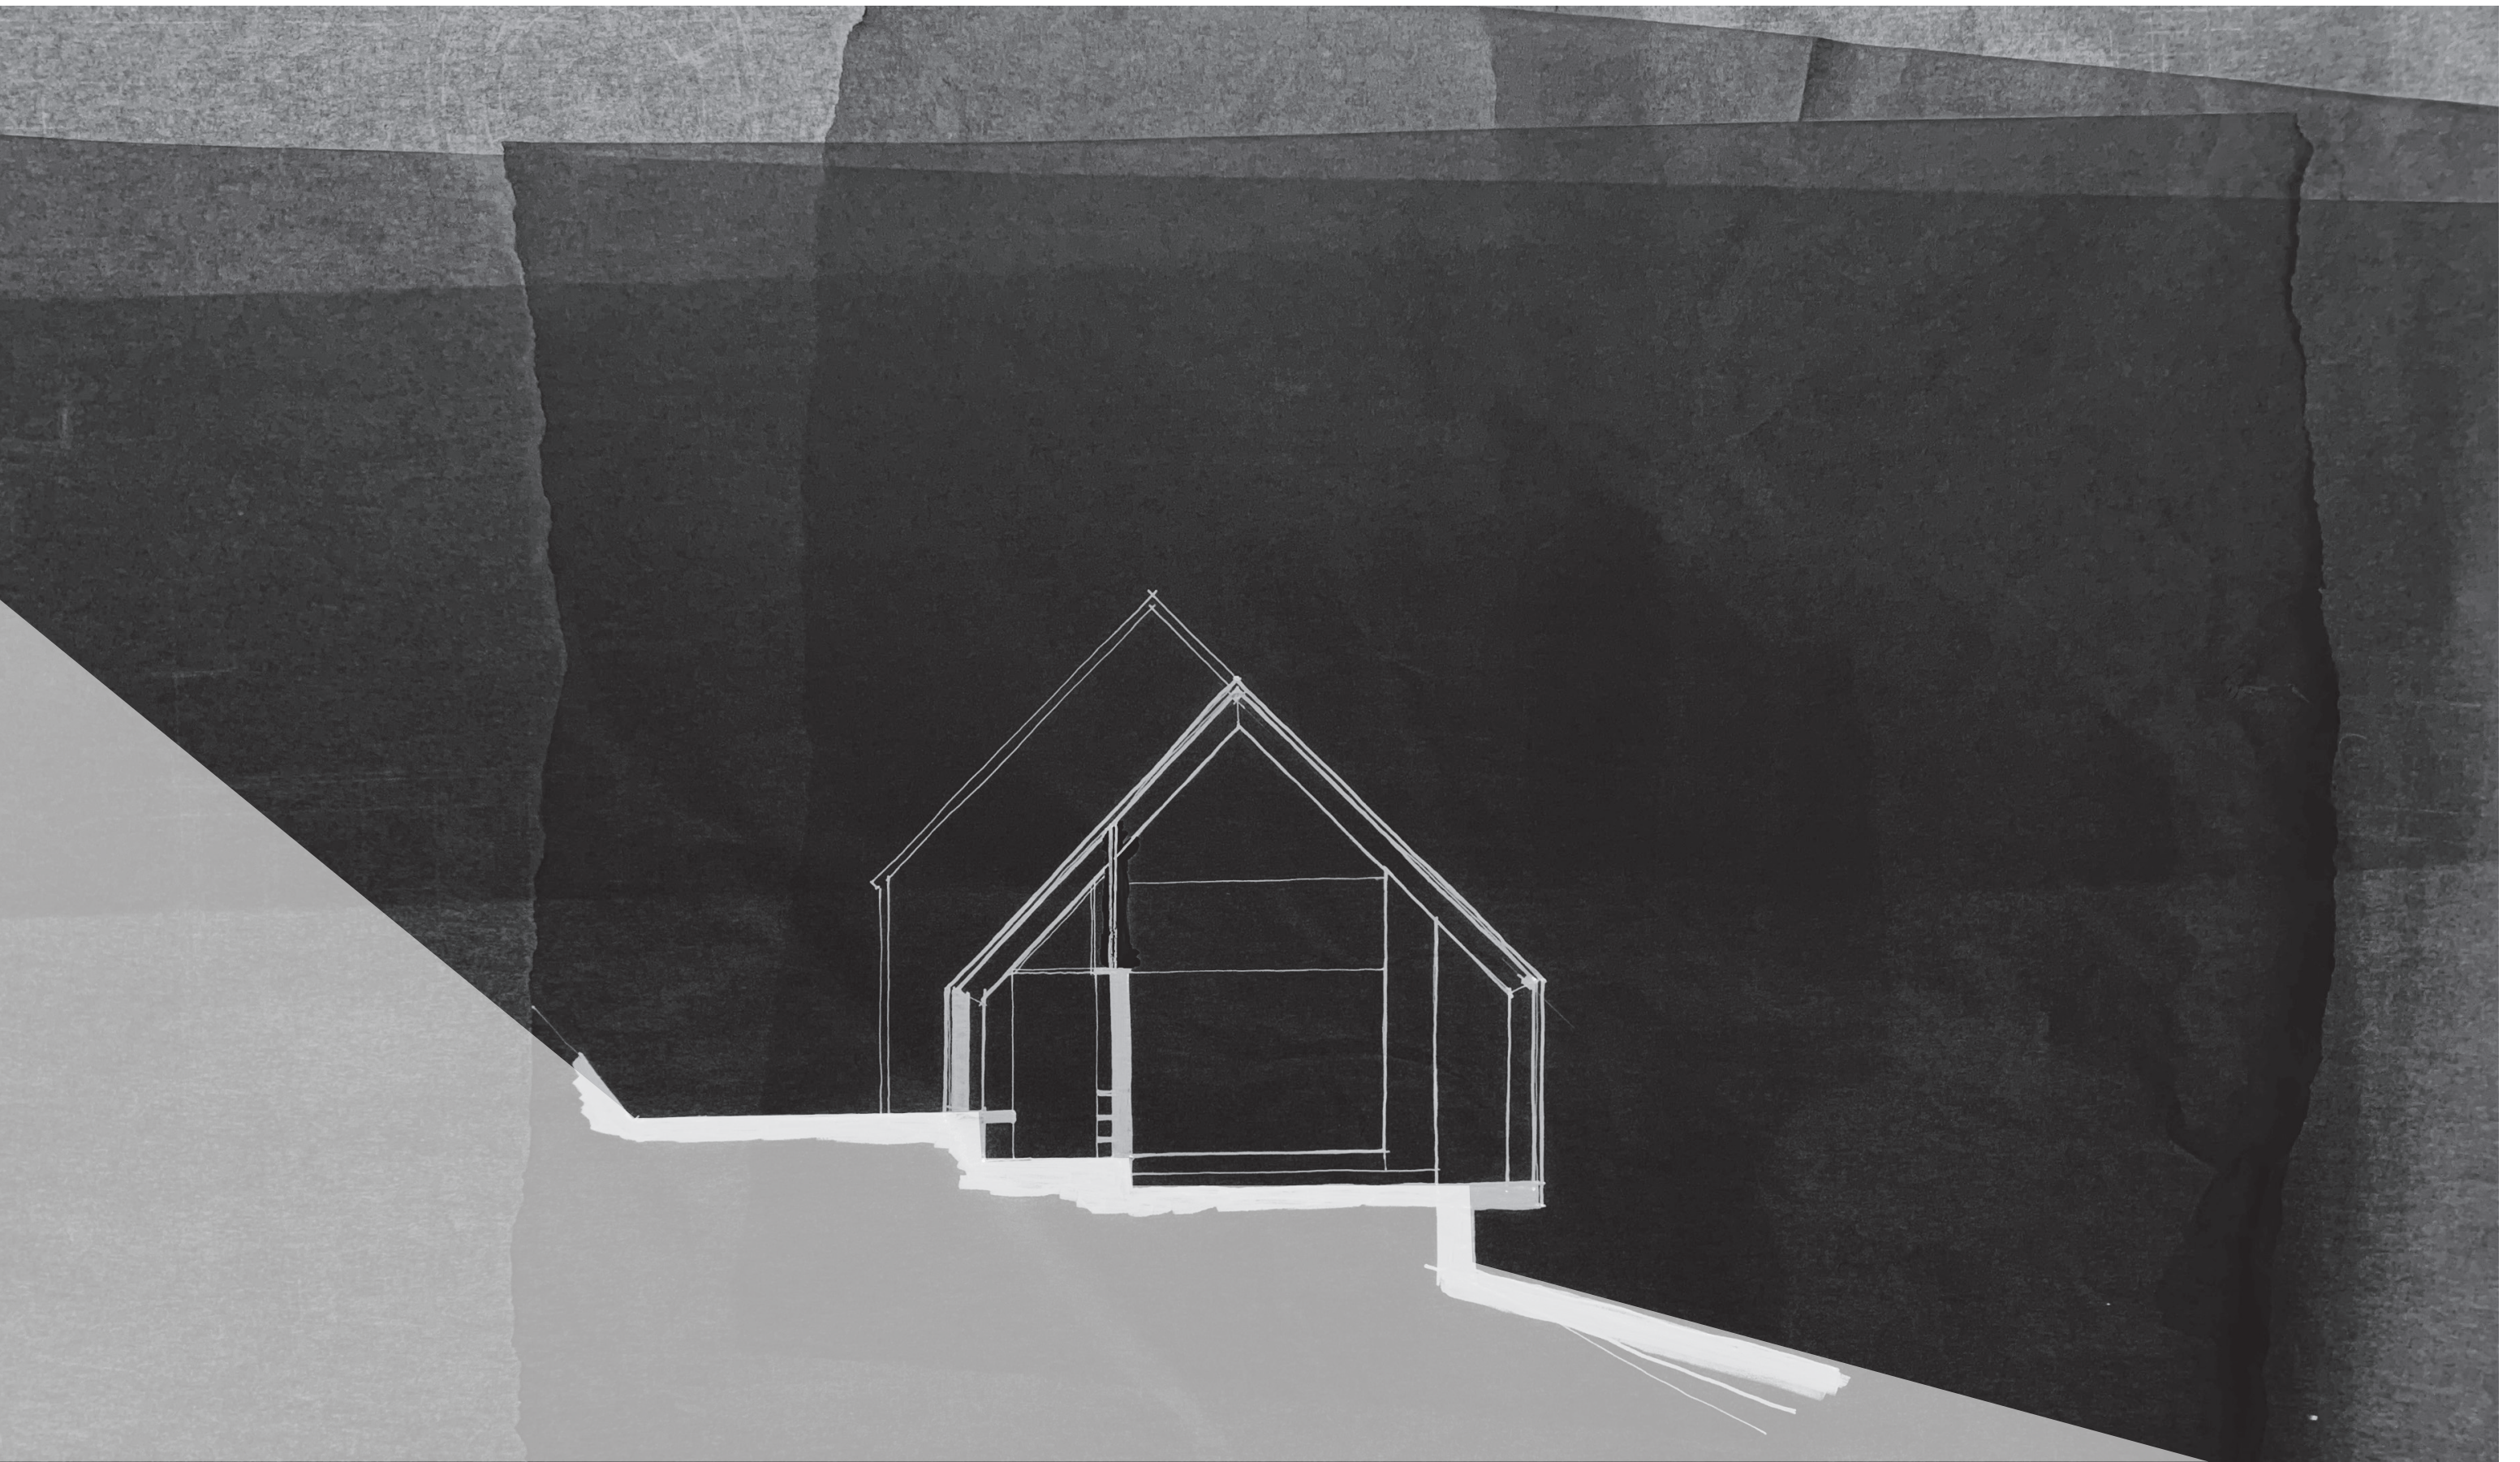

section thro' entry and living

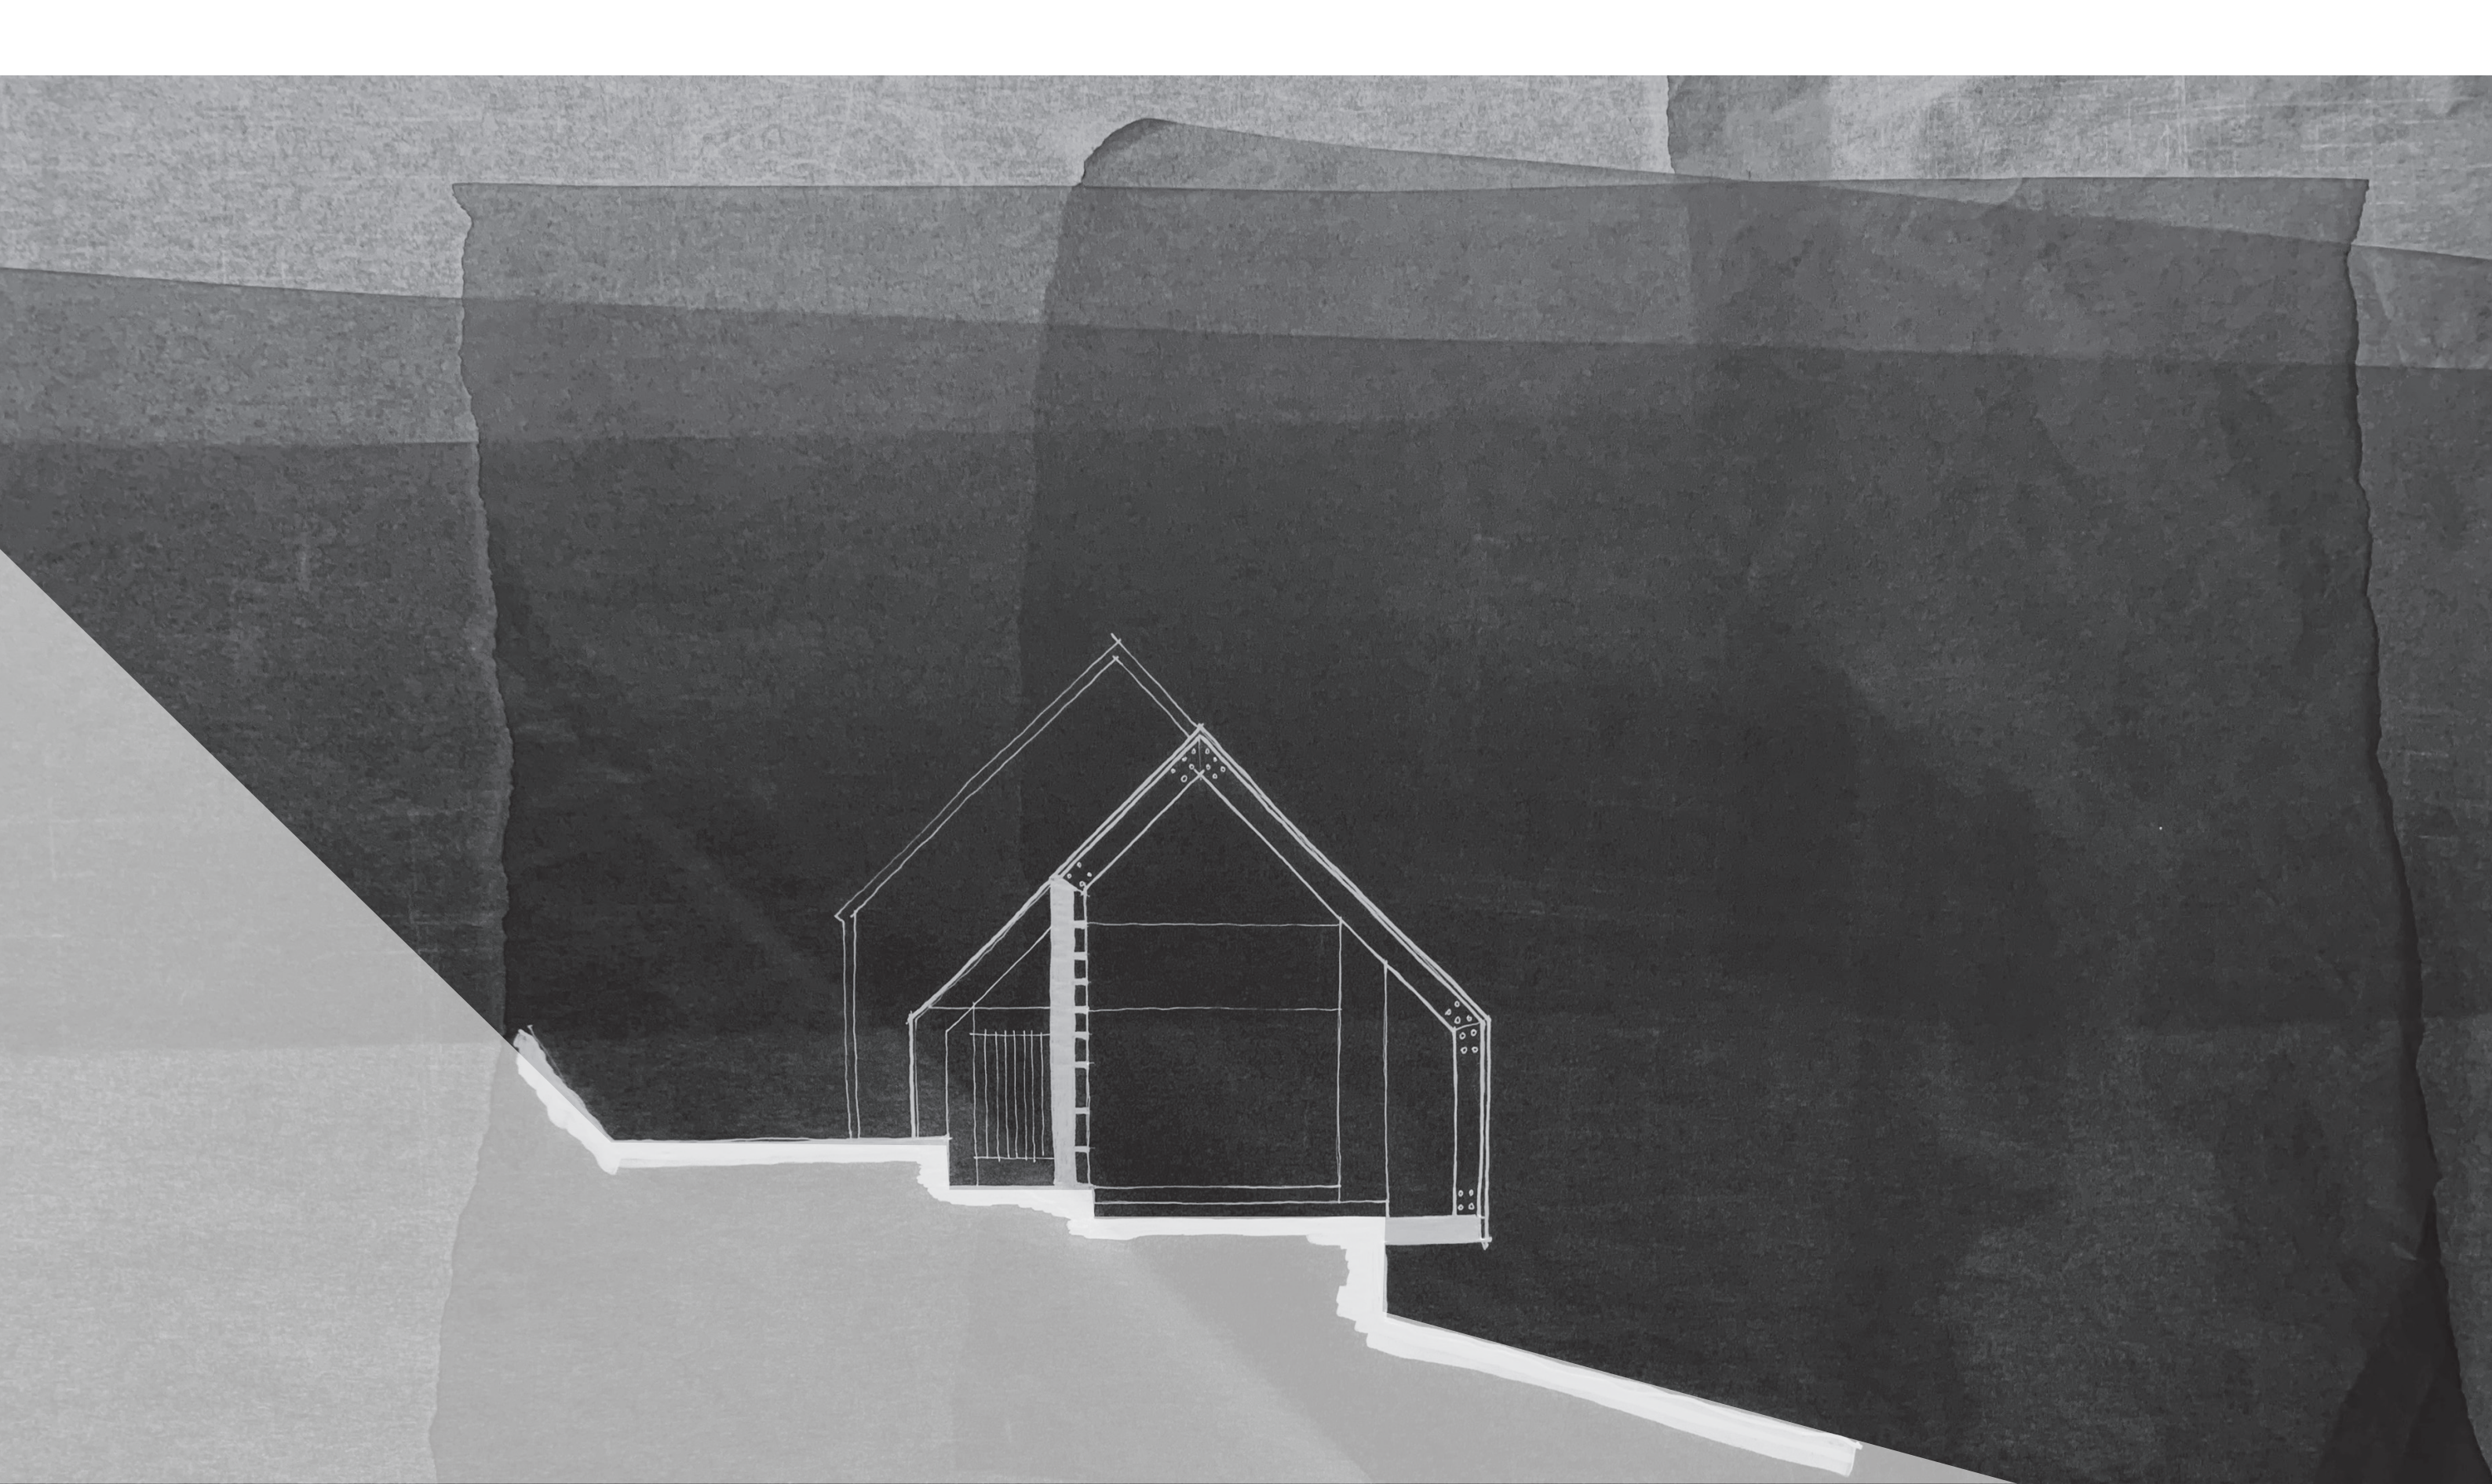

section thro' path and living

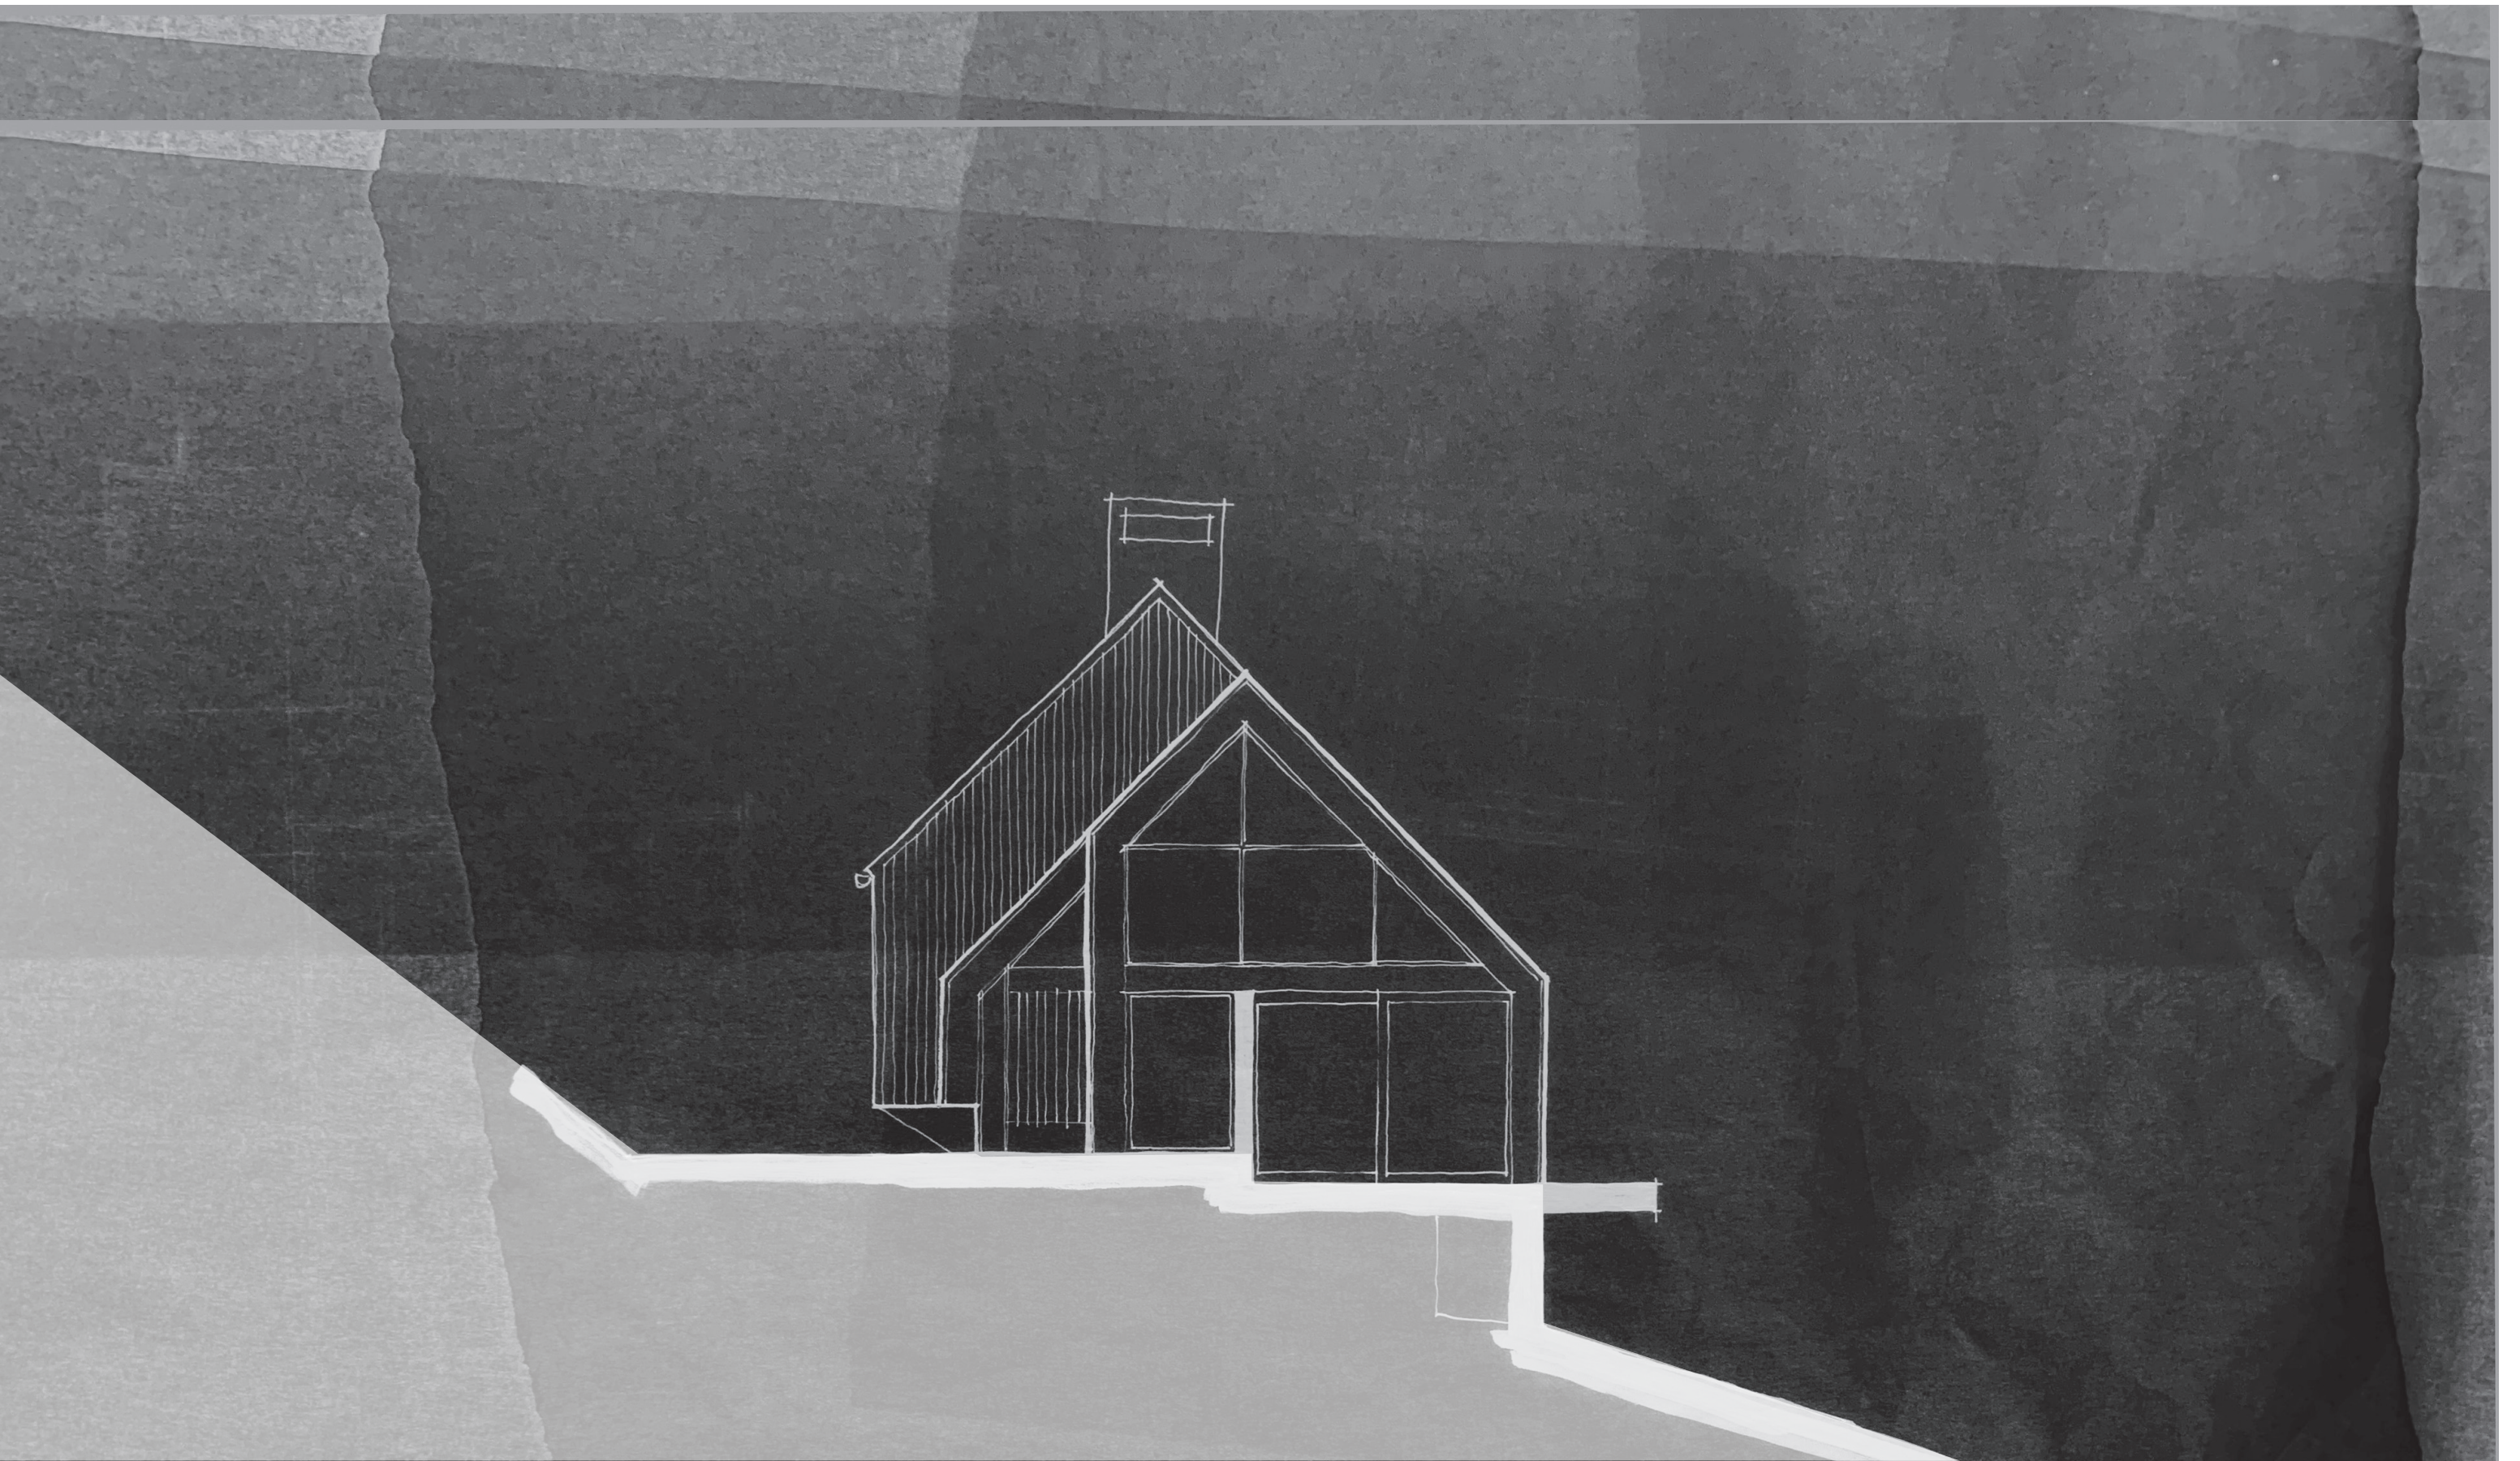


south/approach elevation





east/garden elevation




north/neighbours' elevation

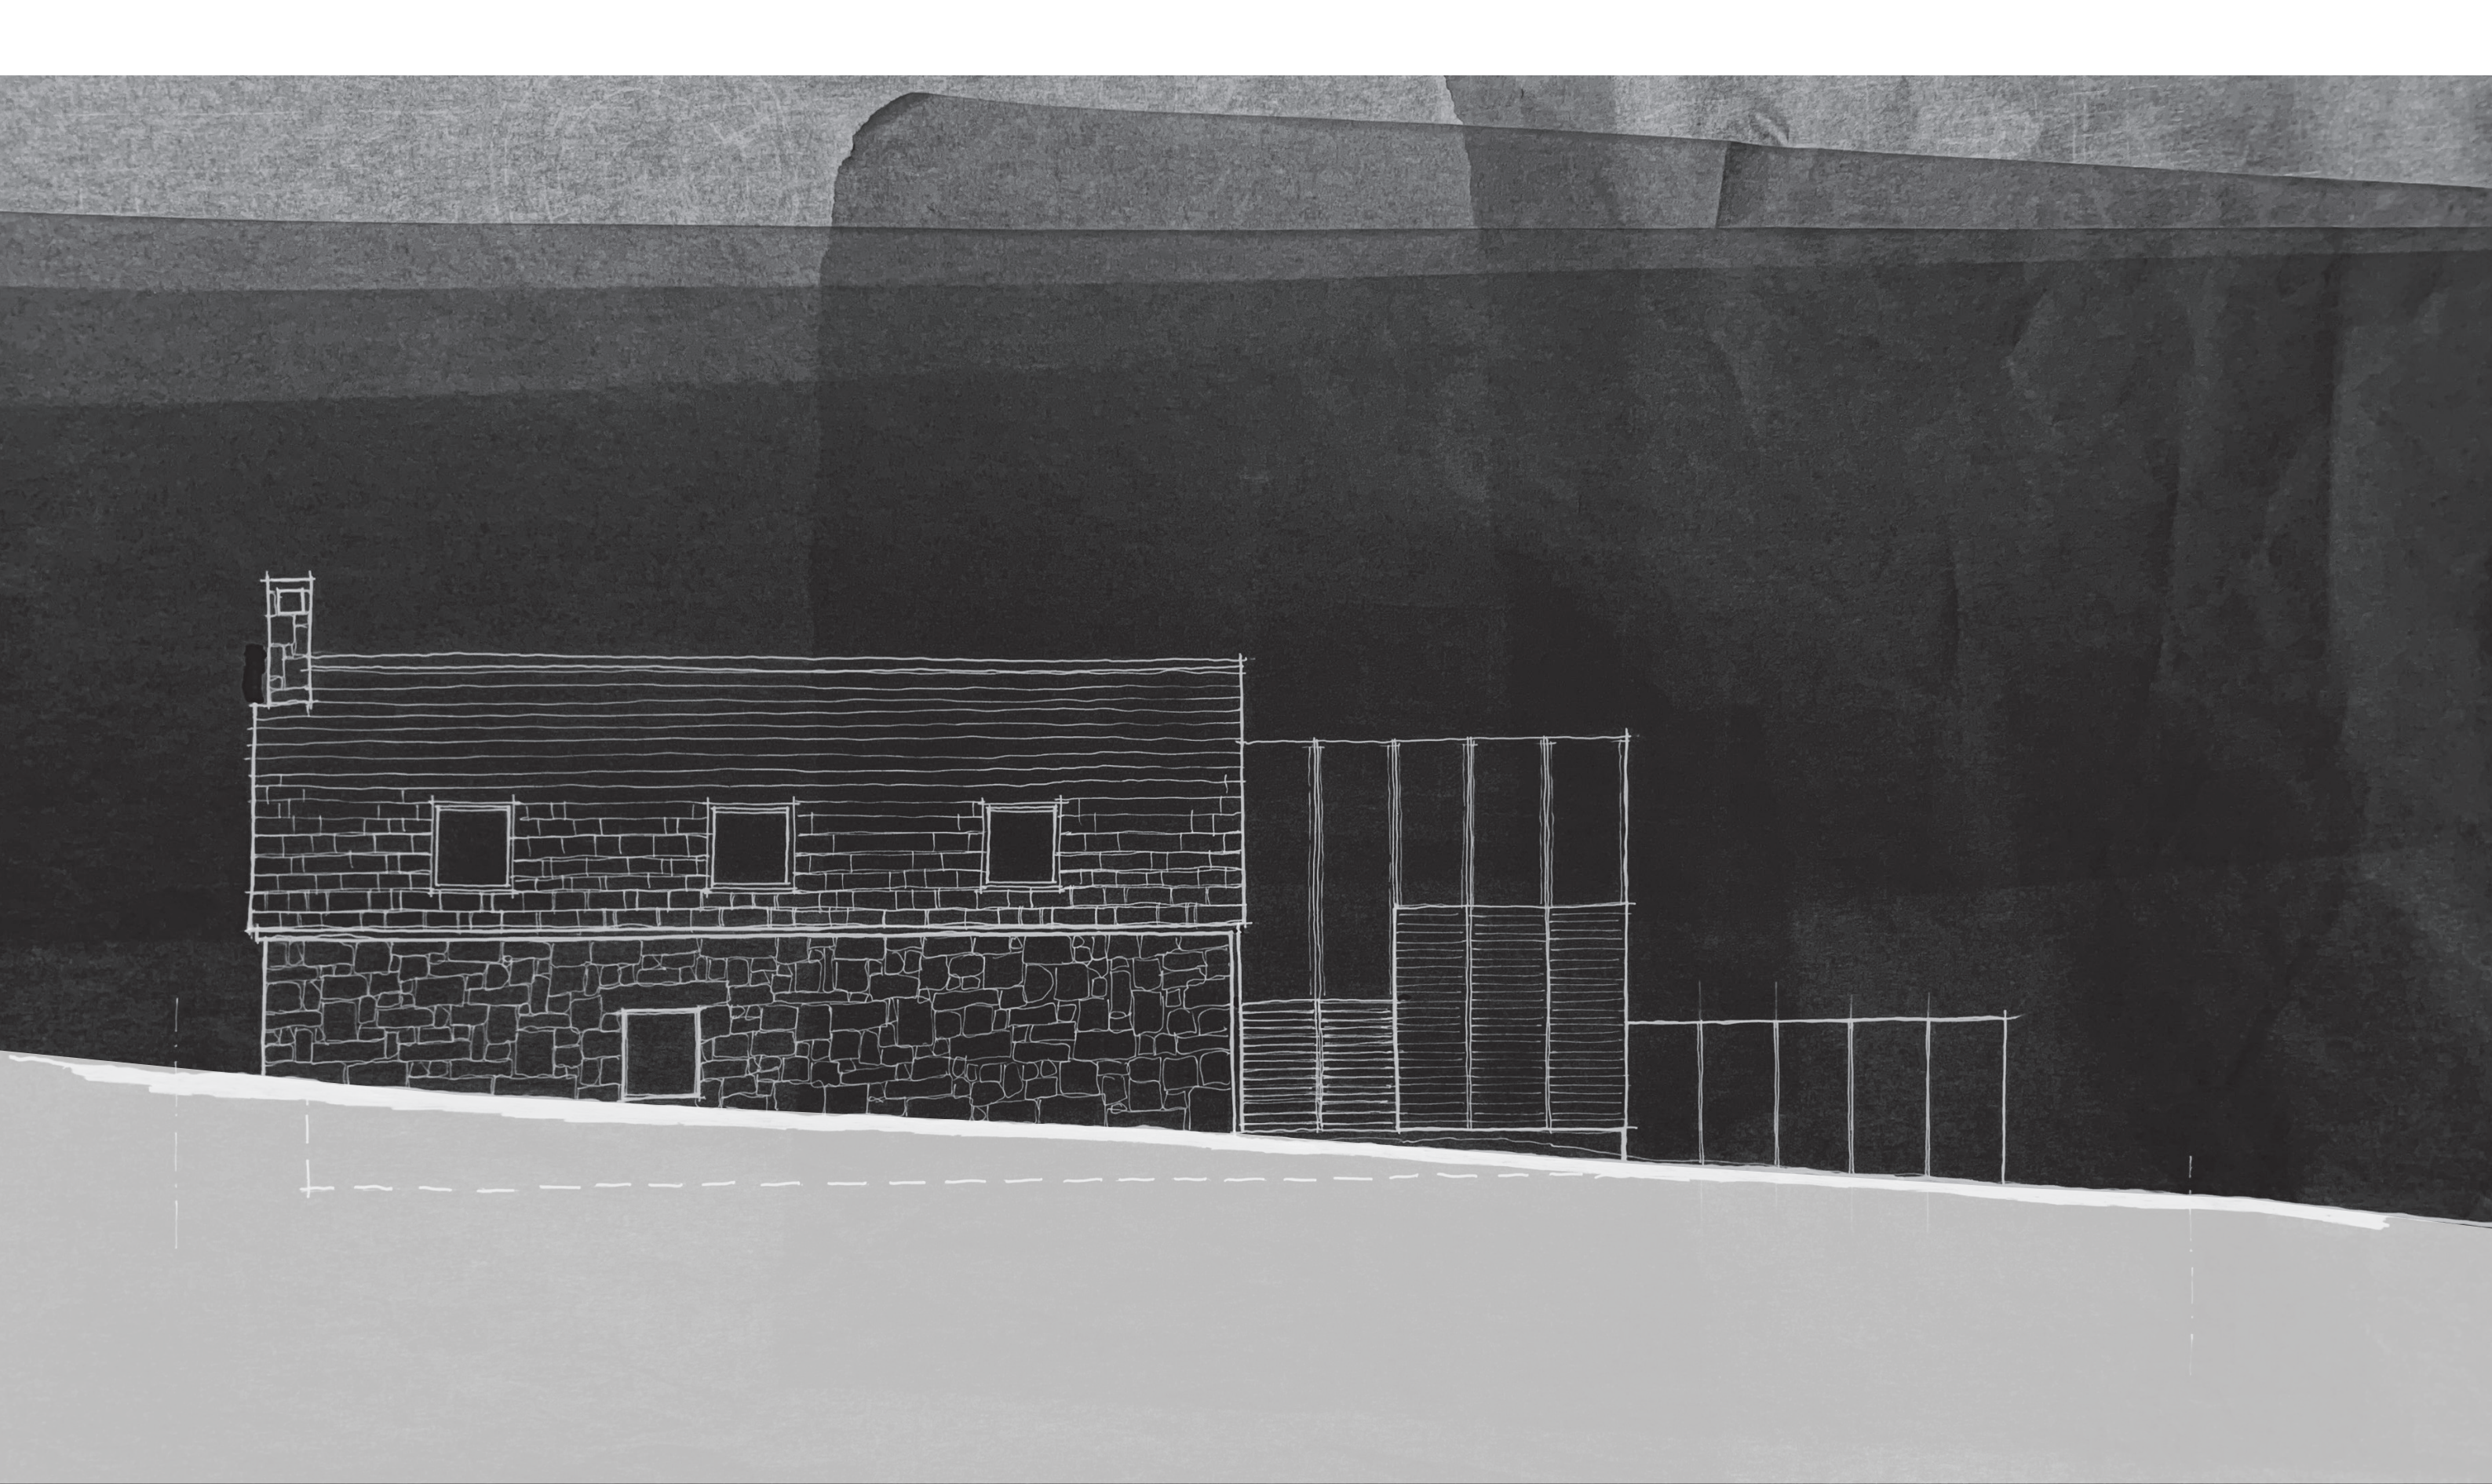


west/r.o.w. elevation

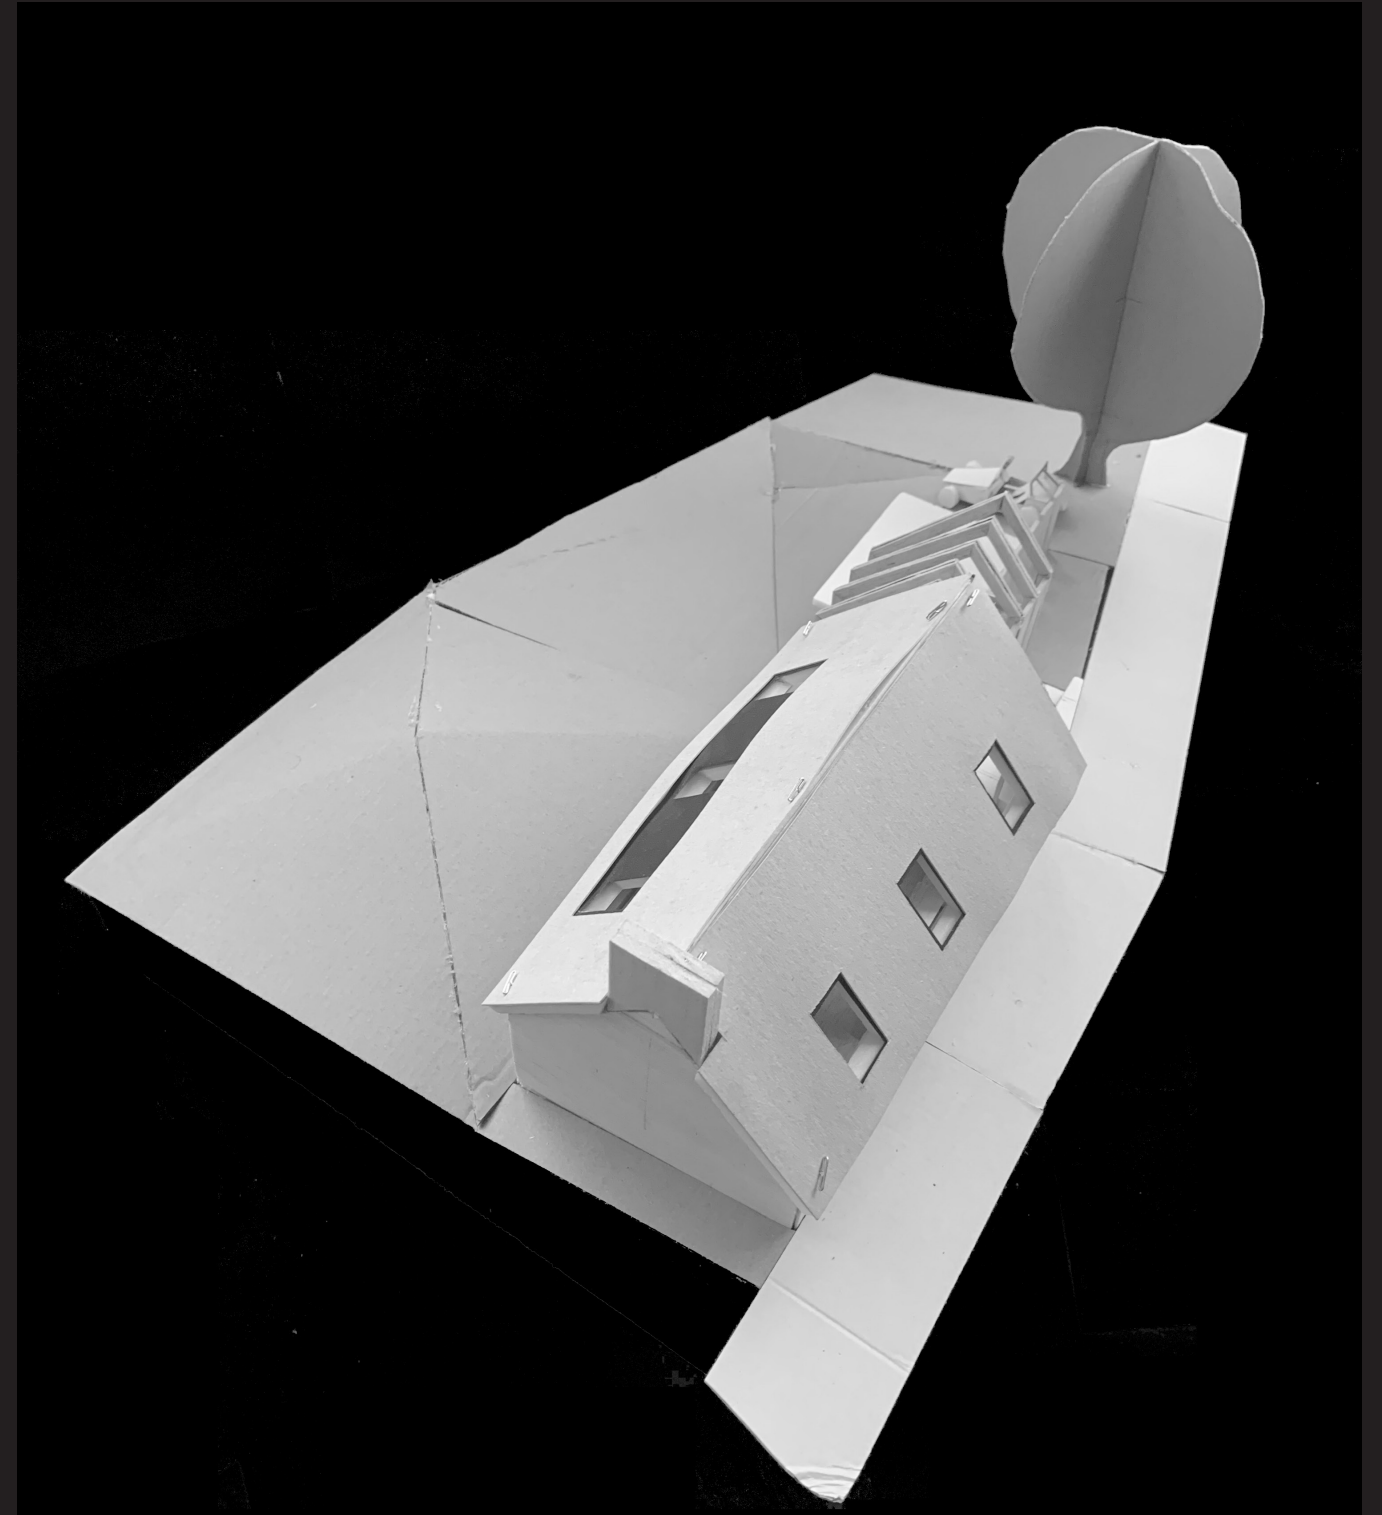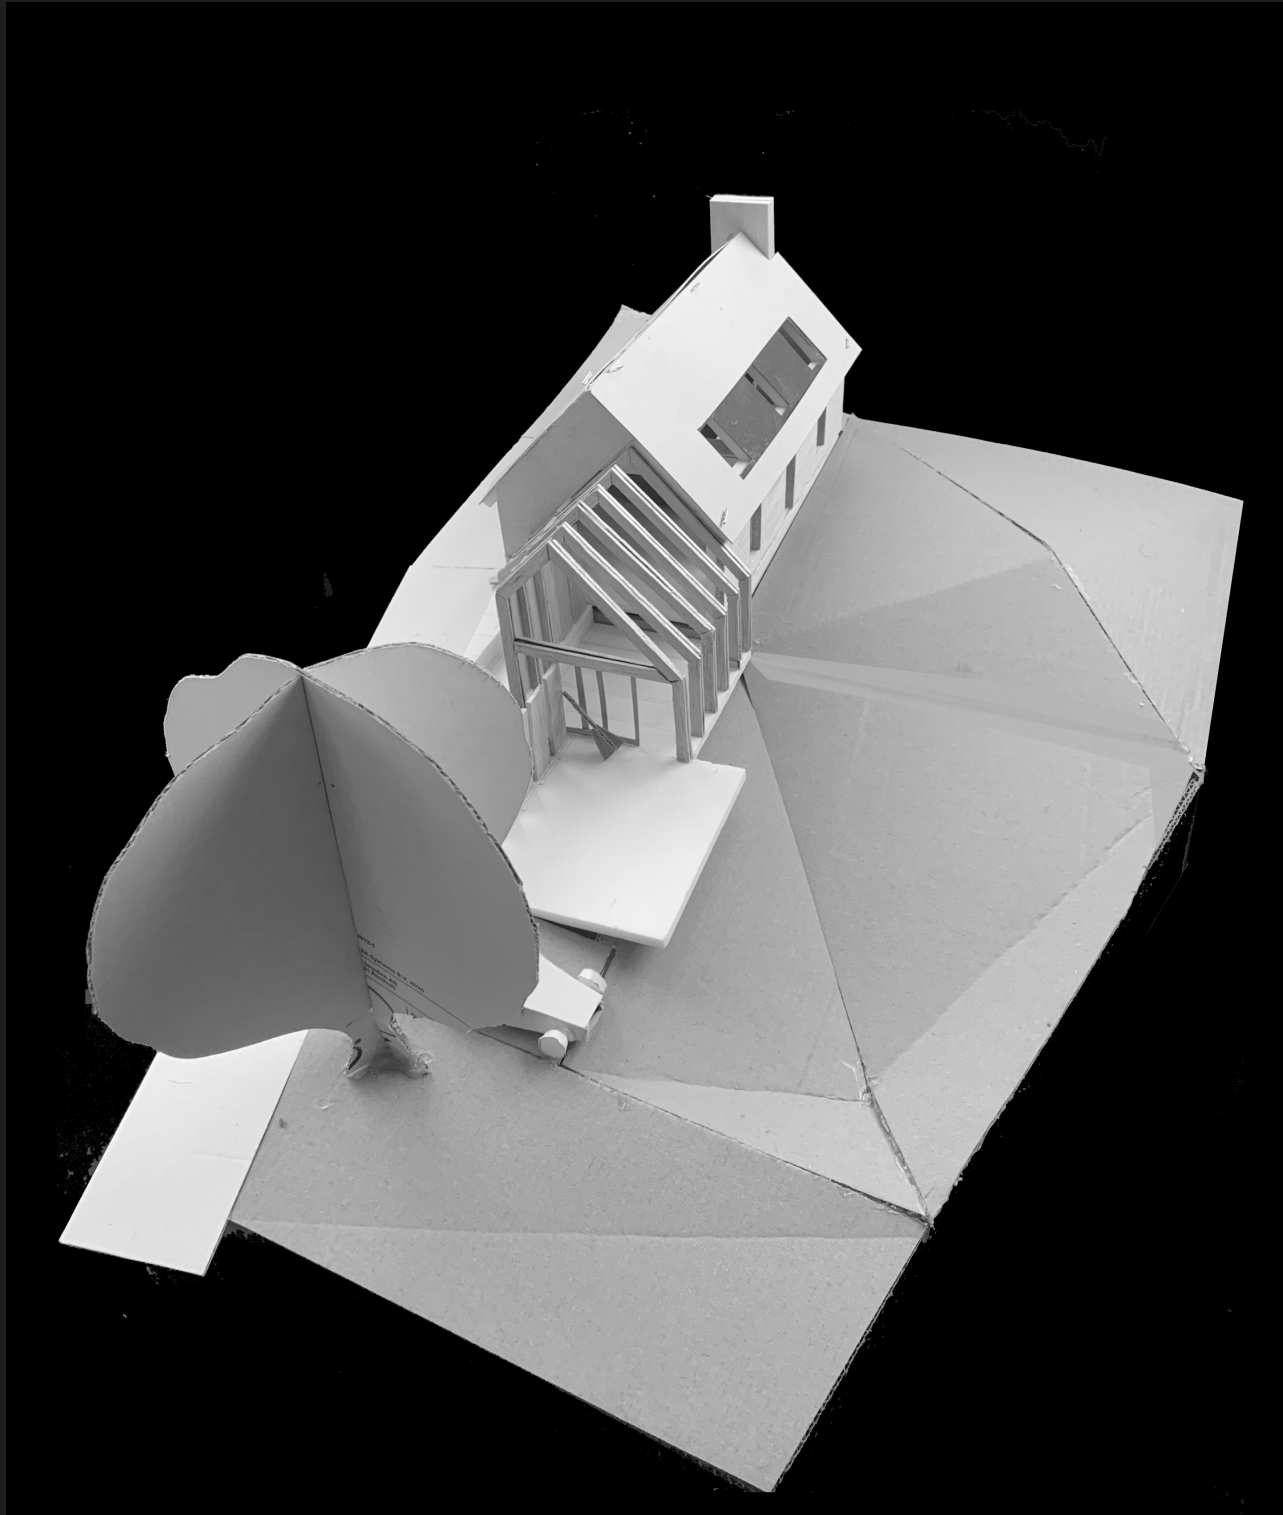


aerials from South & North

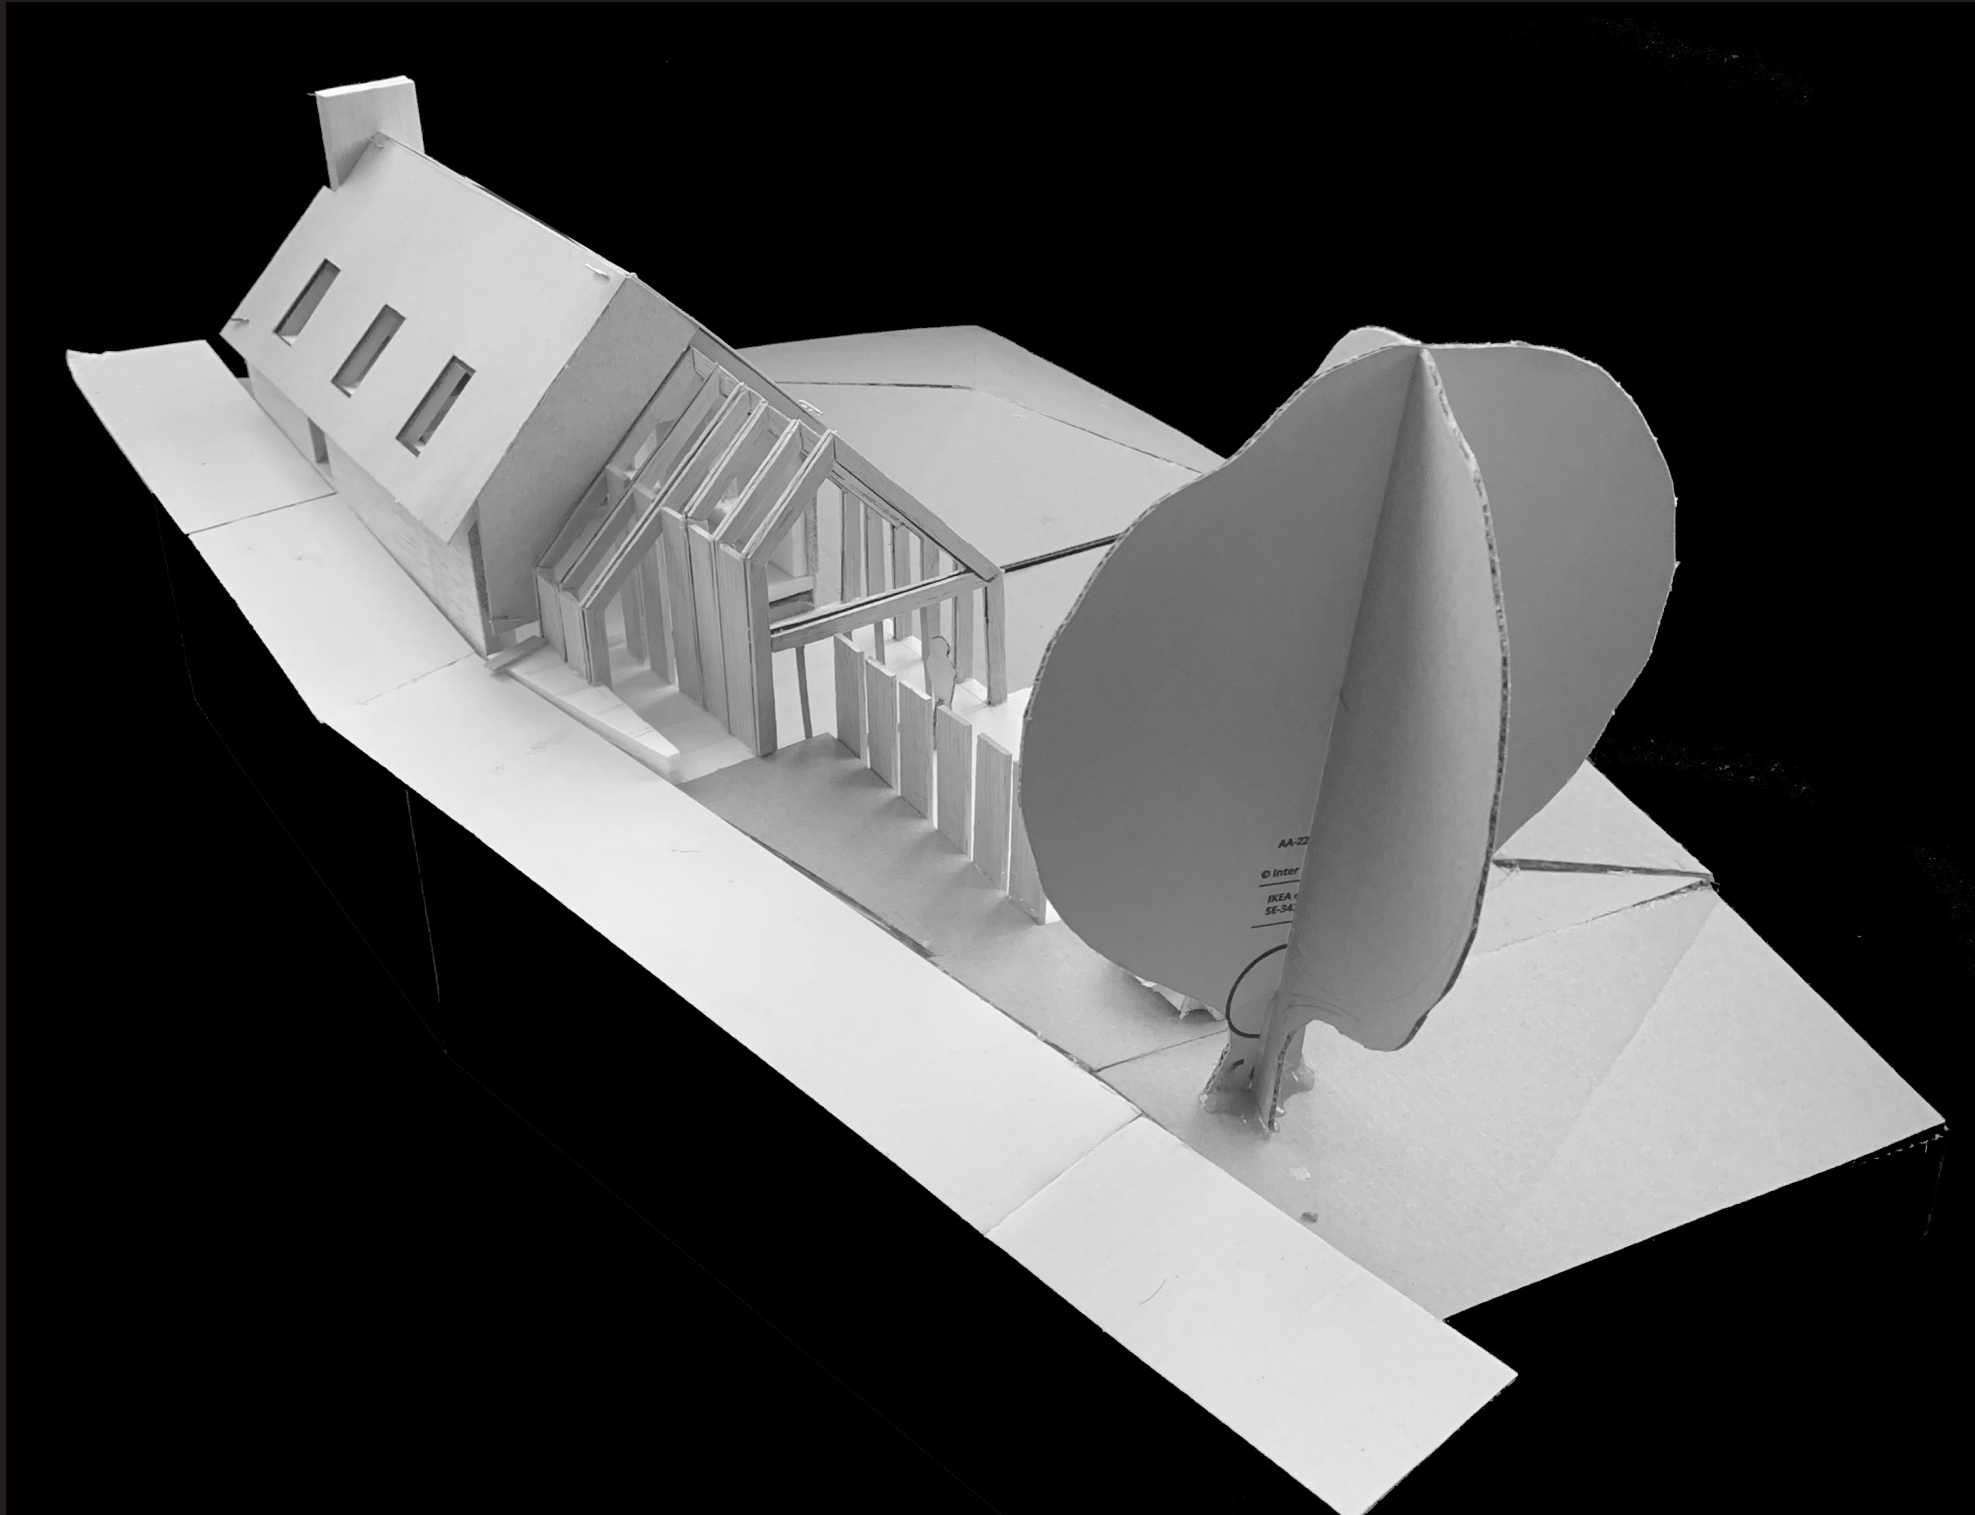


aerial from South West

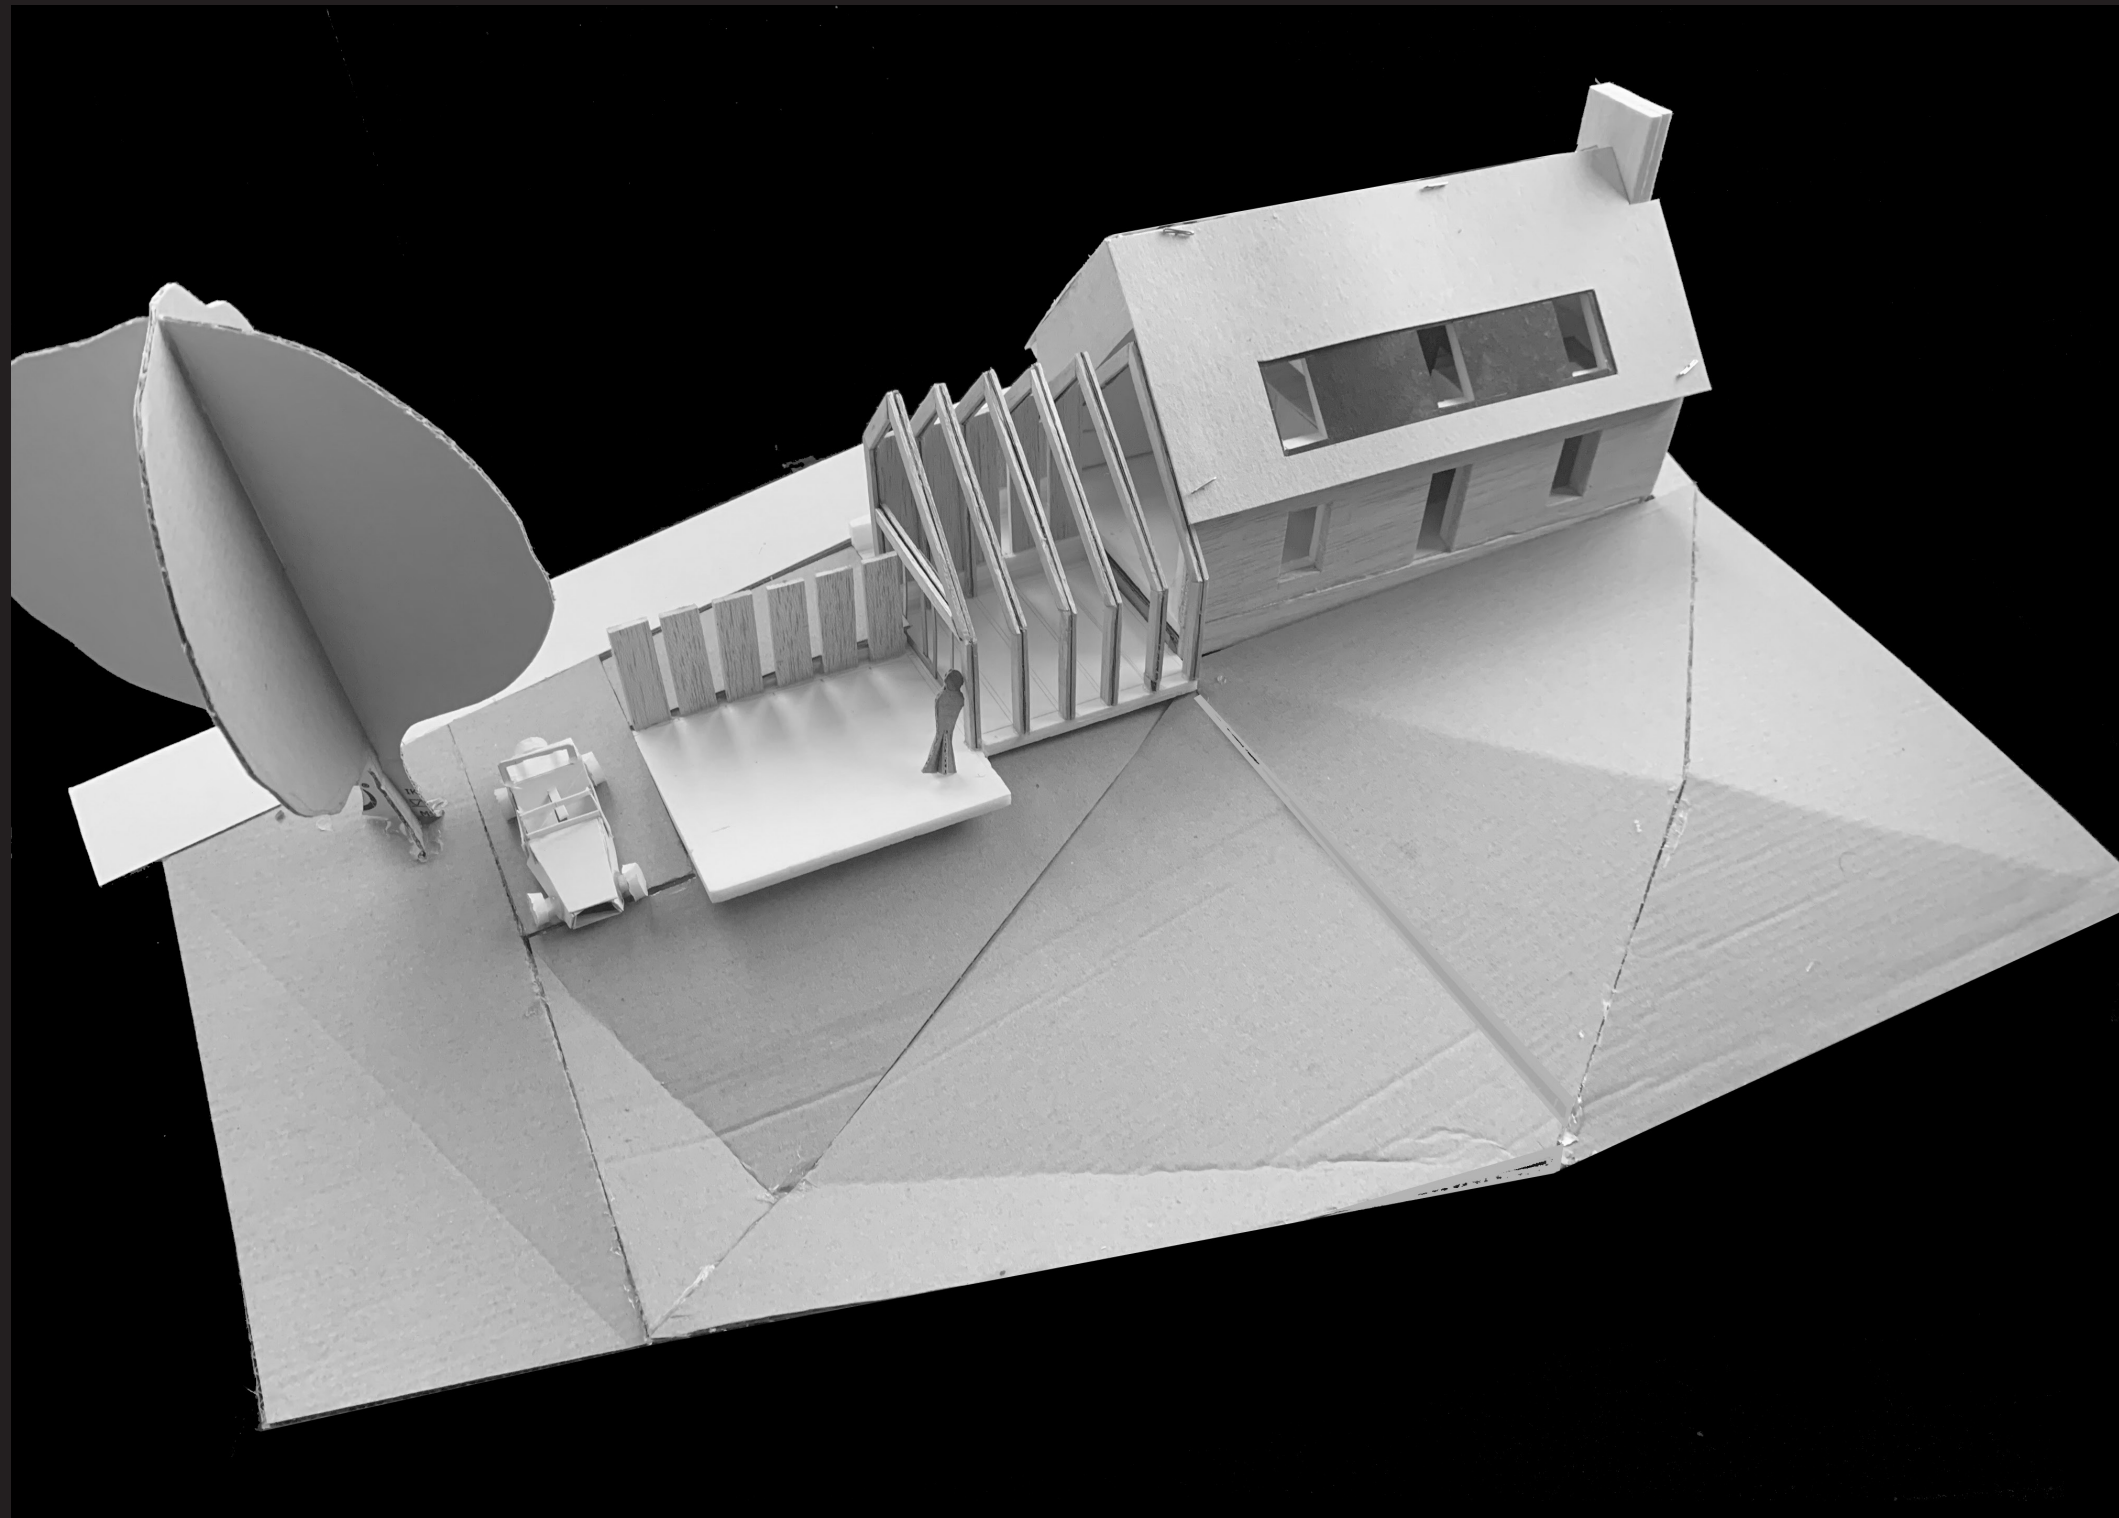

aerial from East

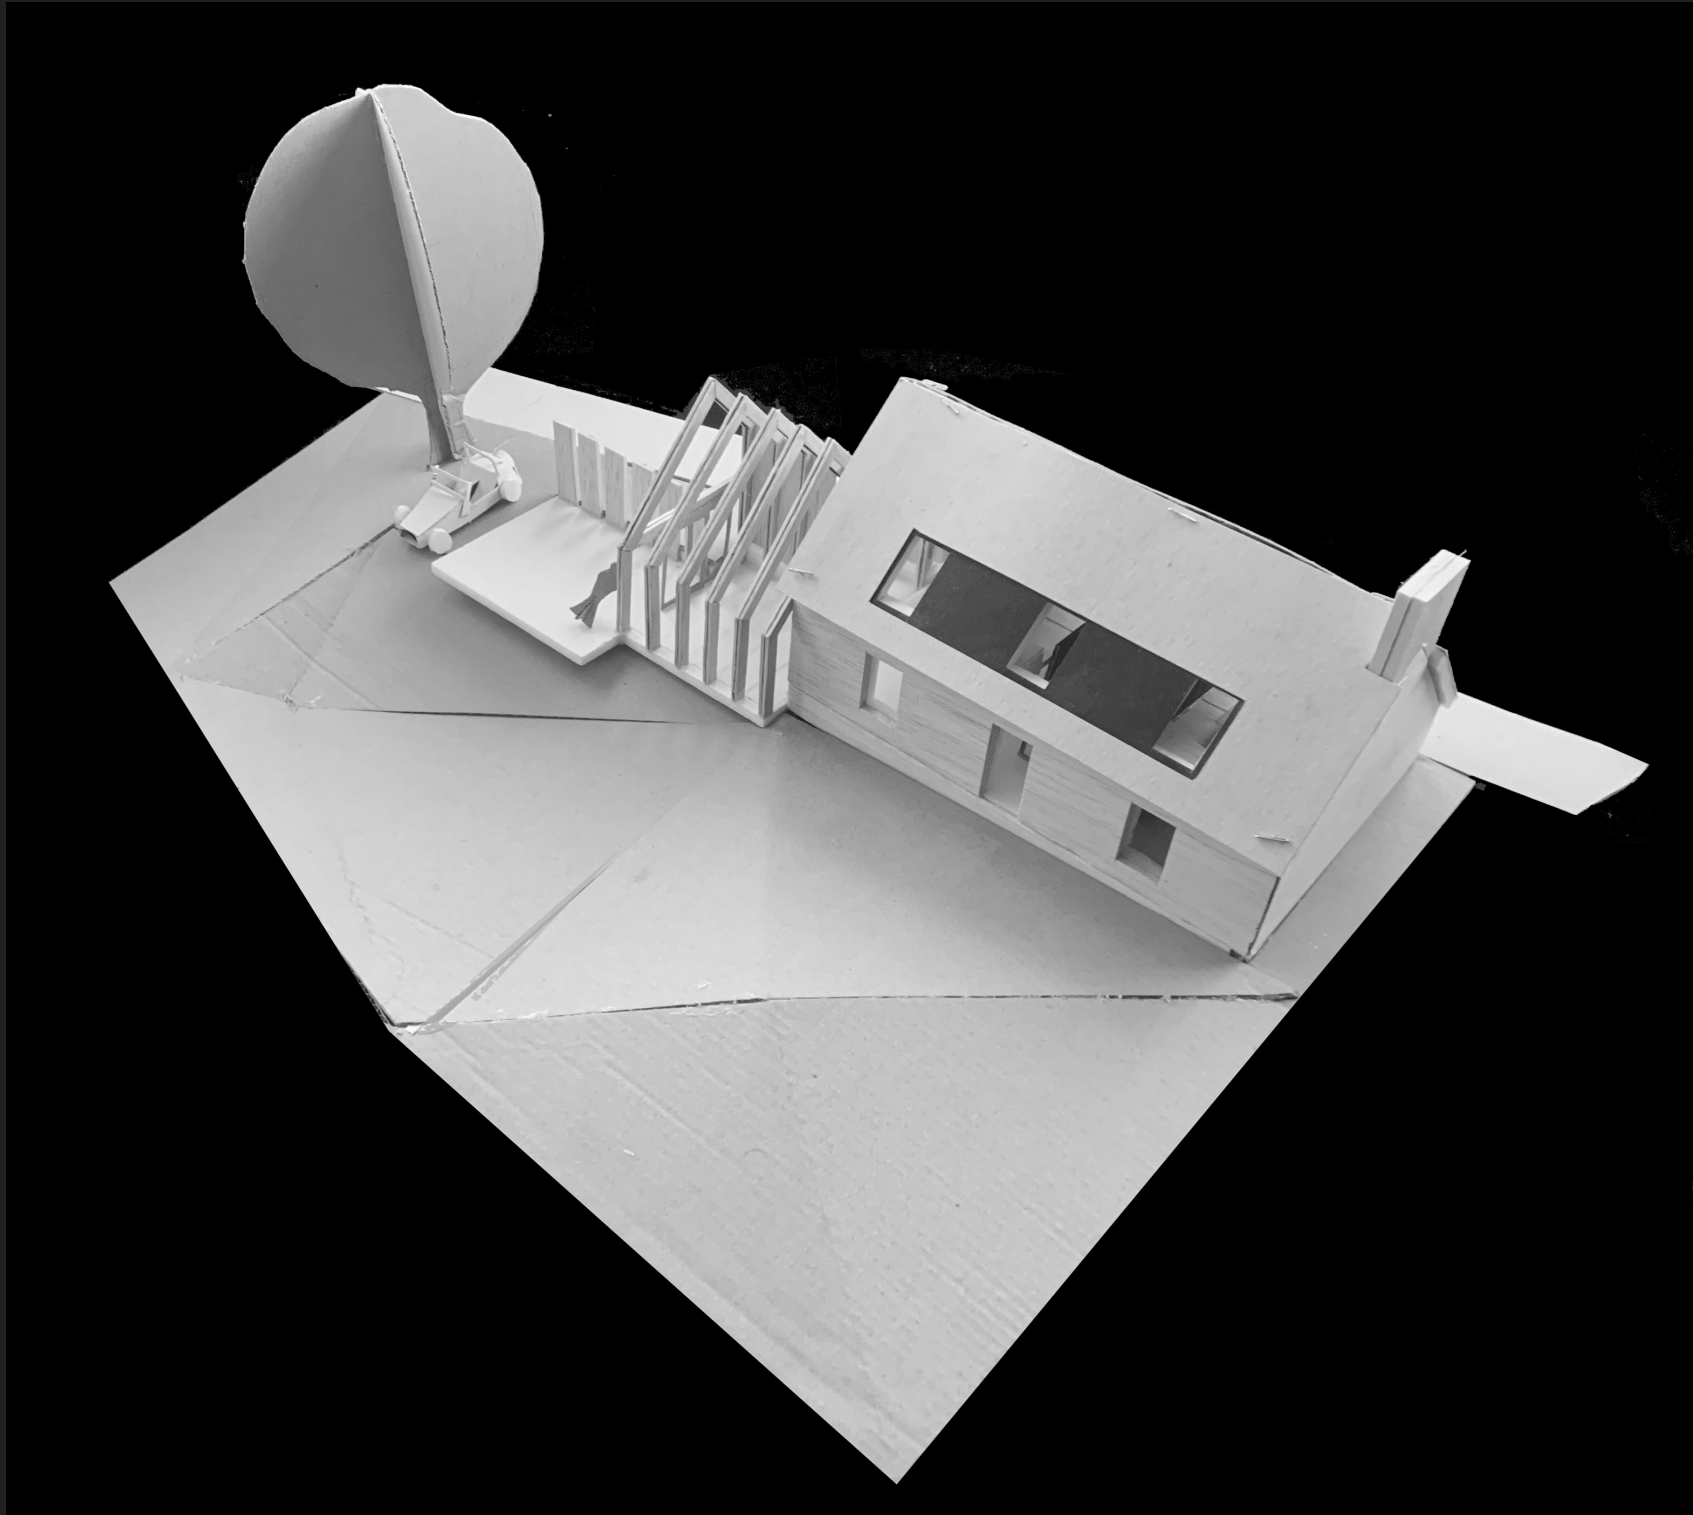

aerial from North East

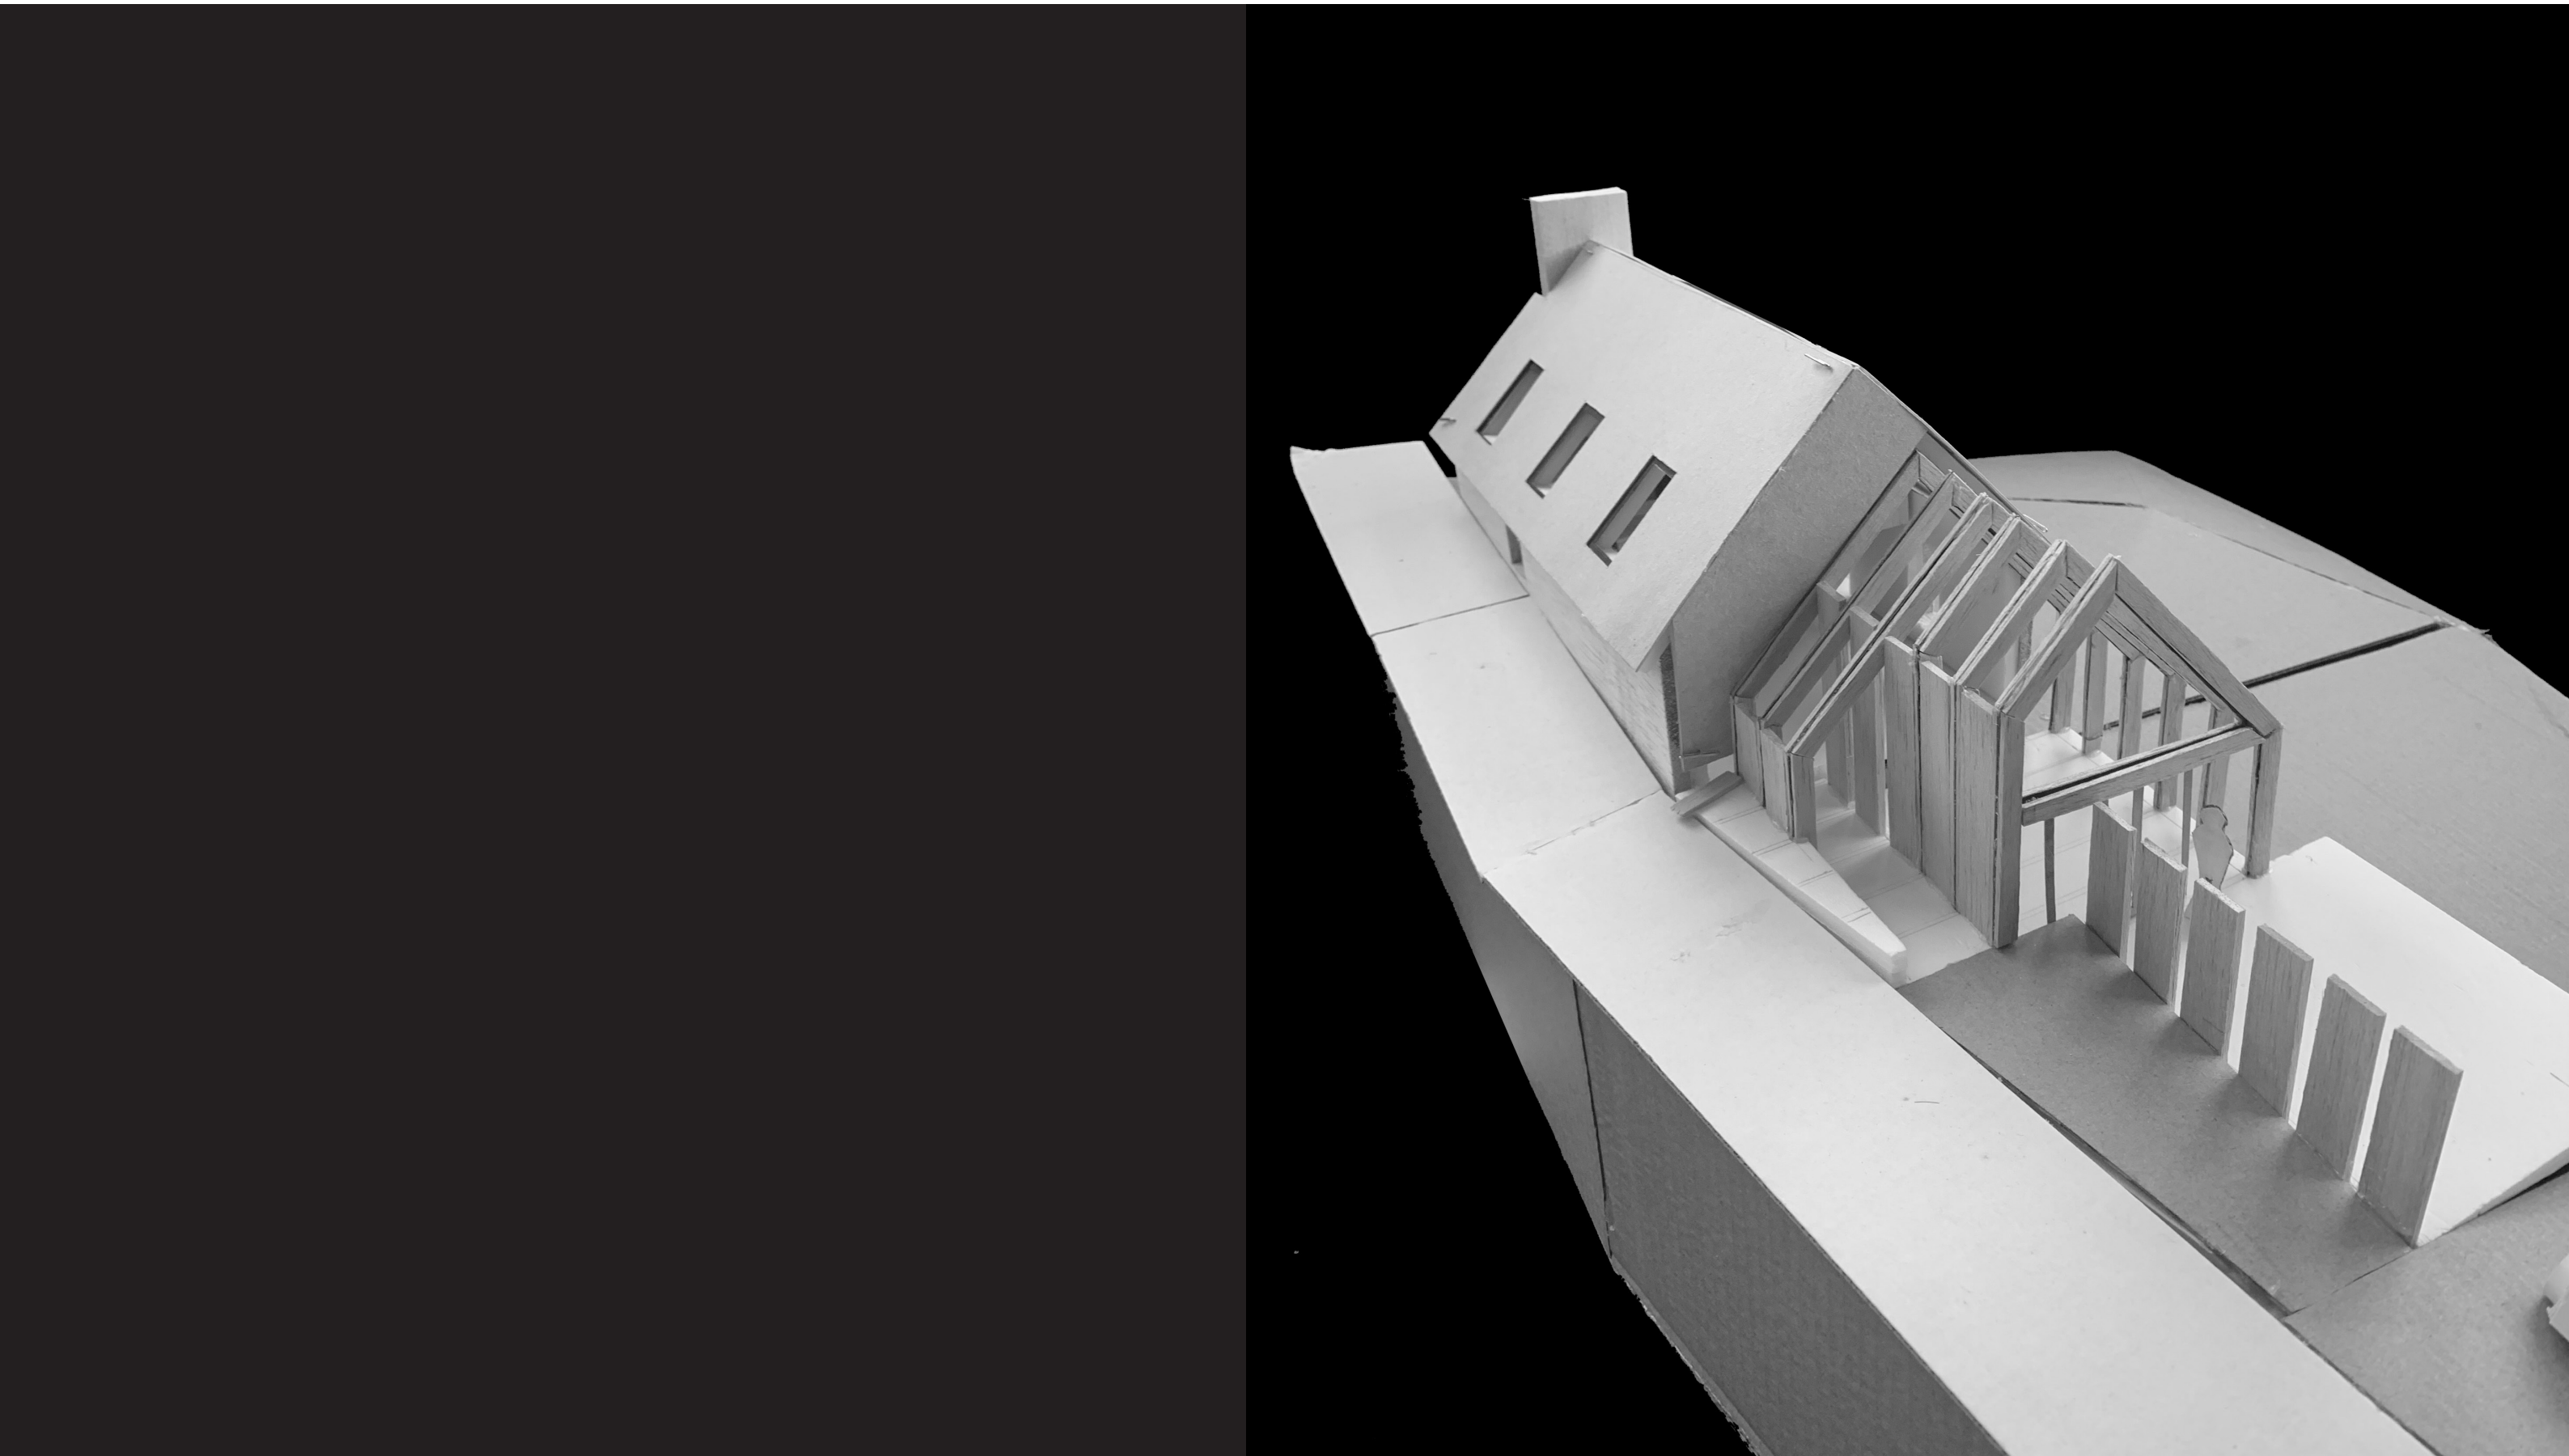


aerial from South West




aerial of entrance




view of entrance

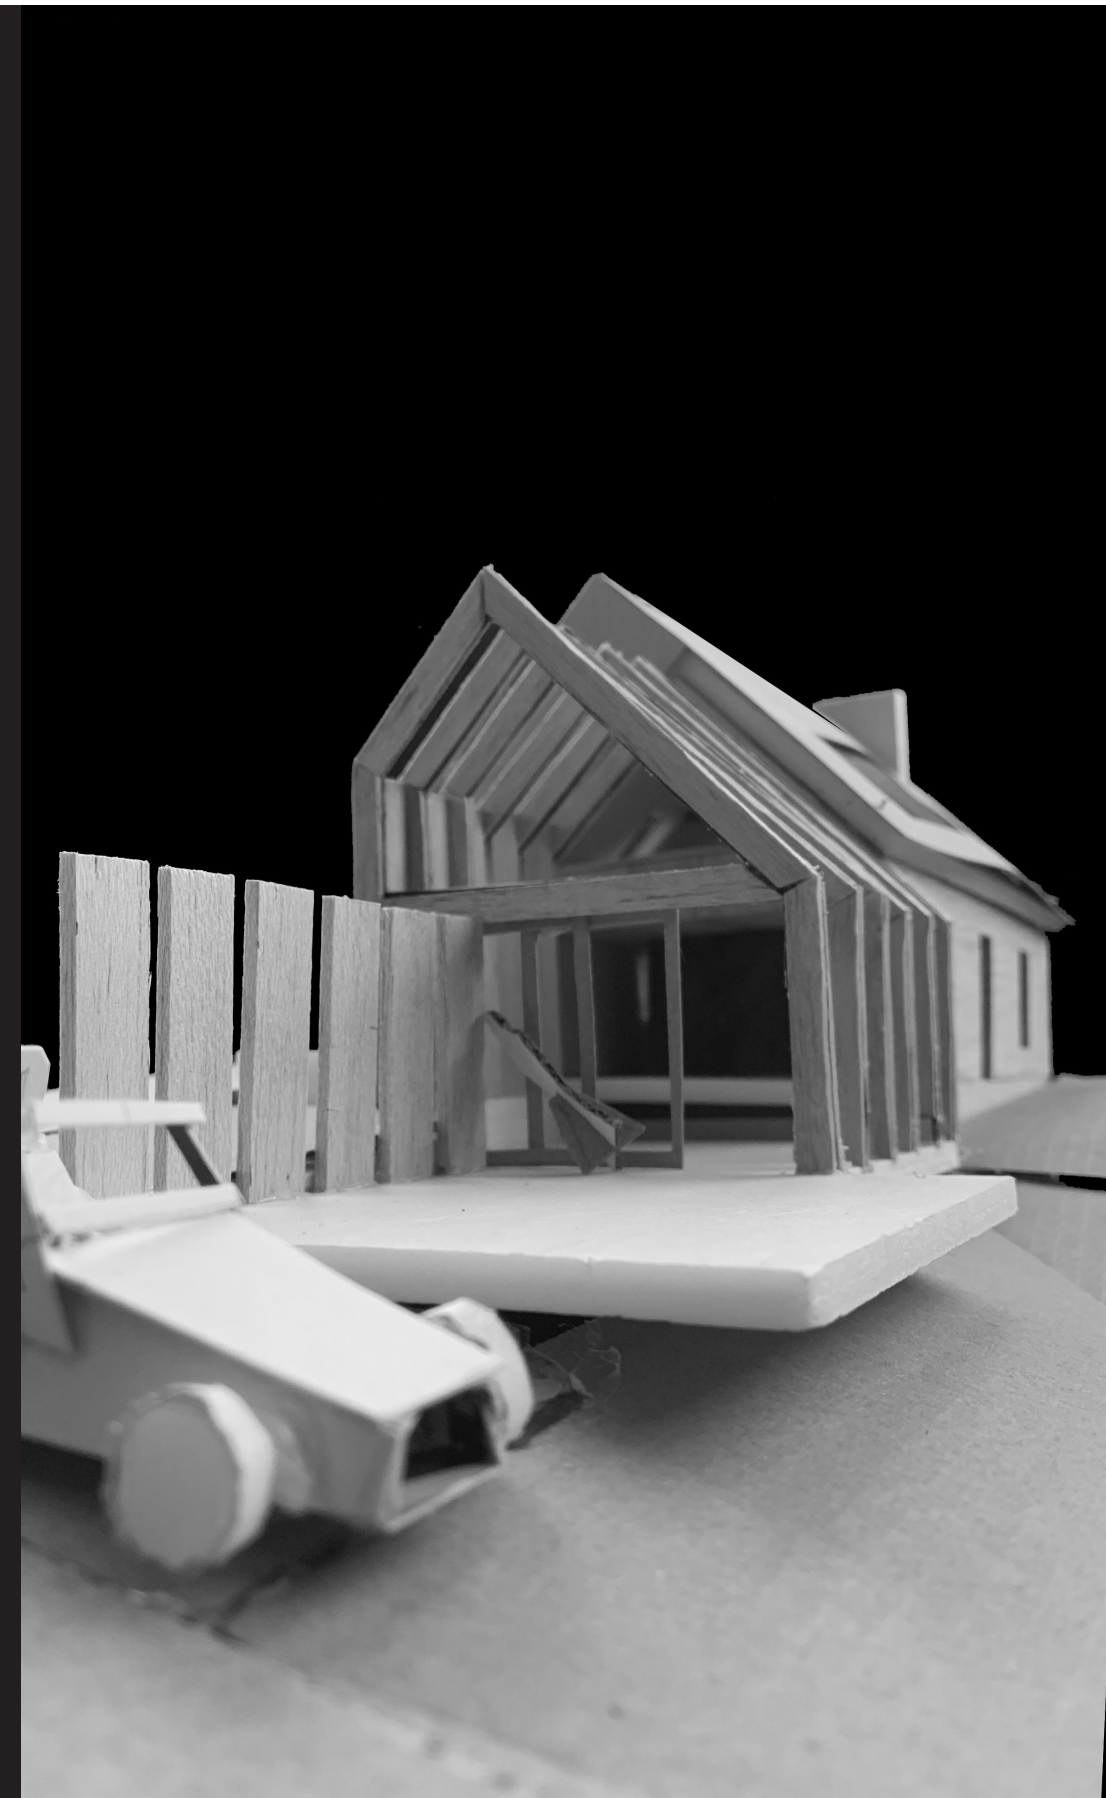


the glasshouse

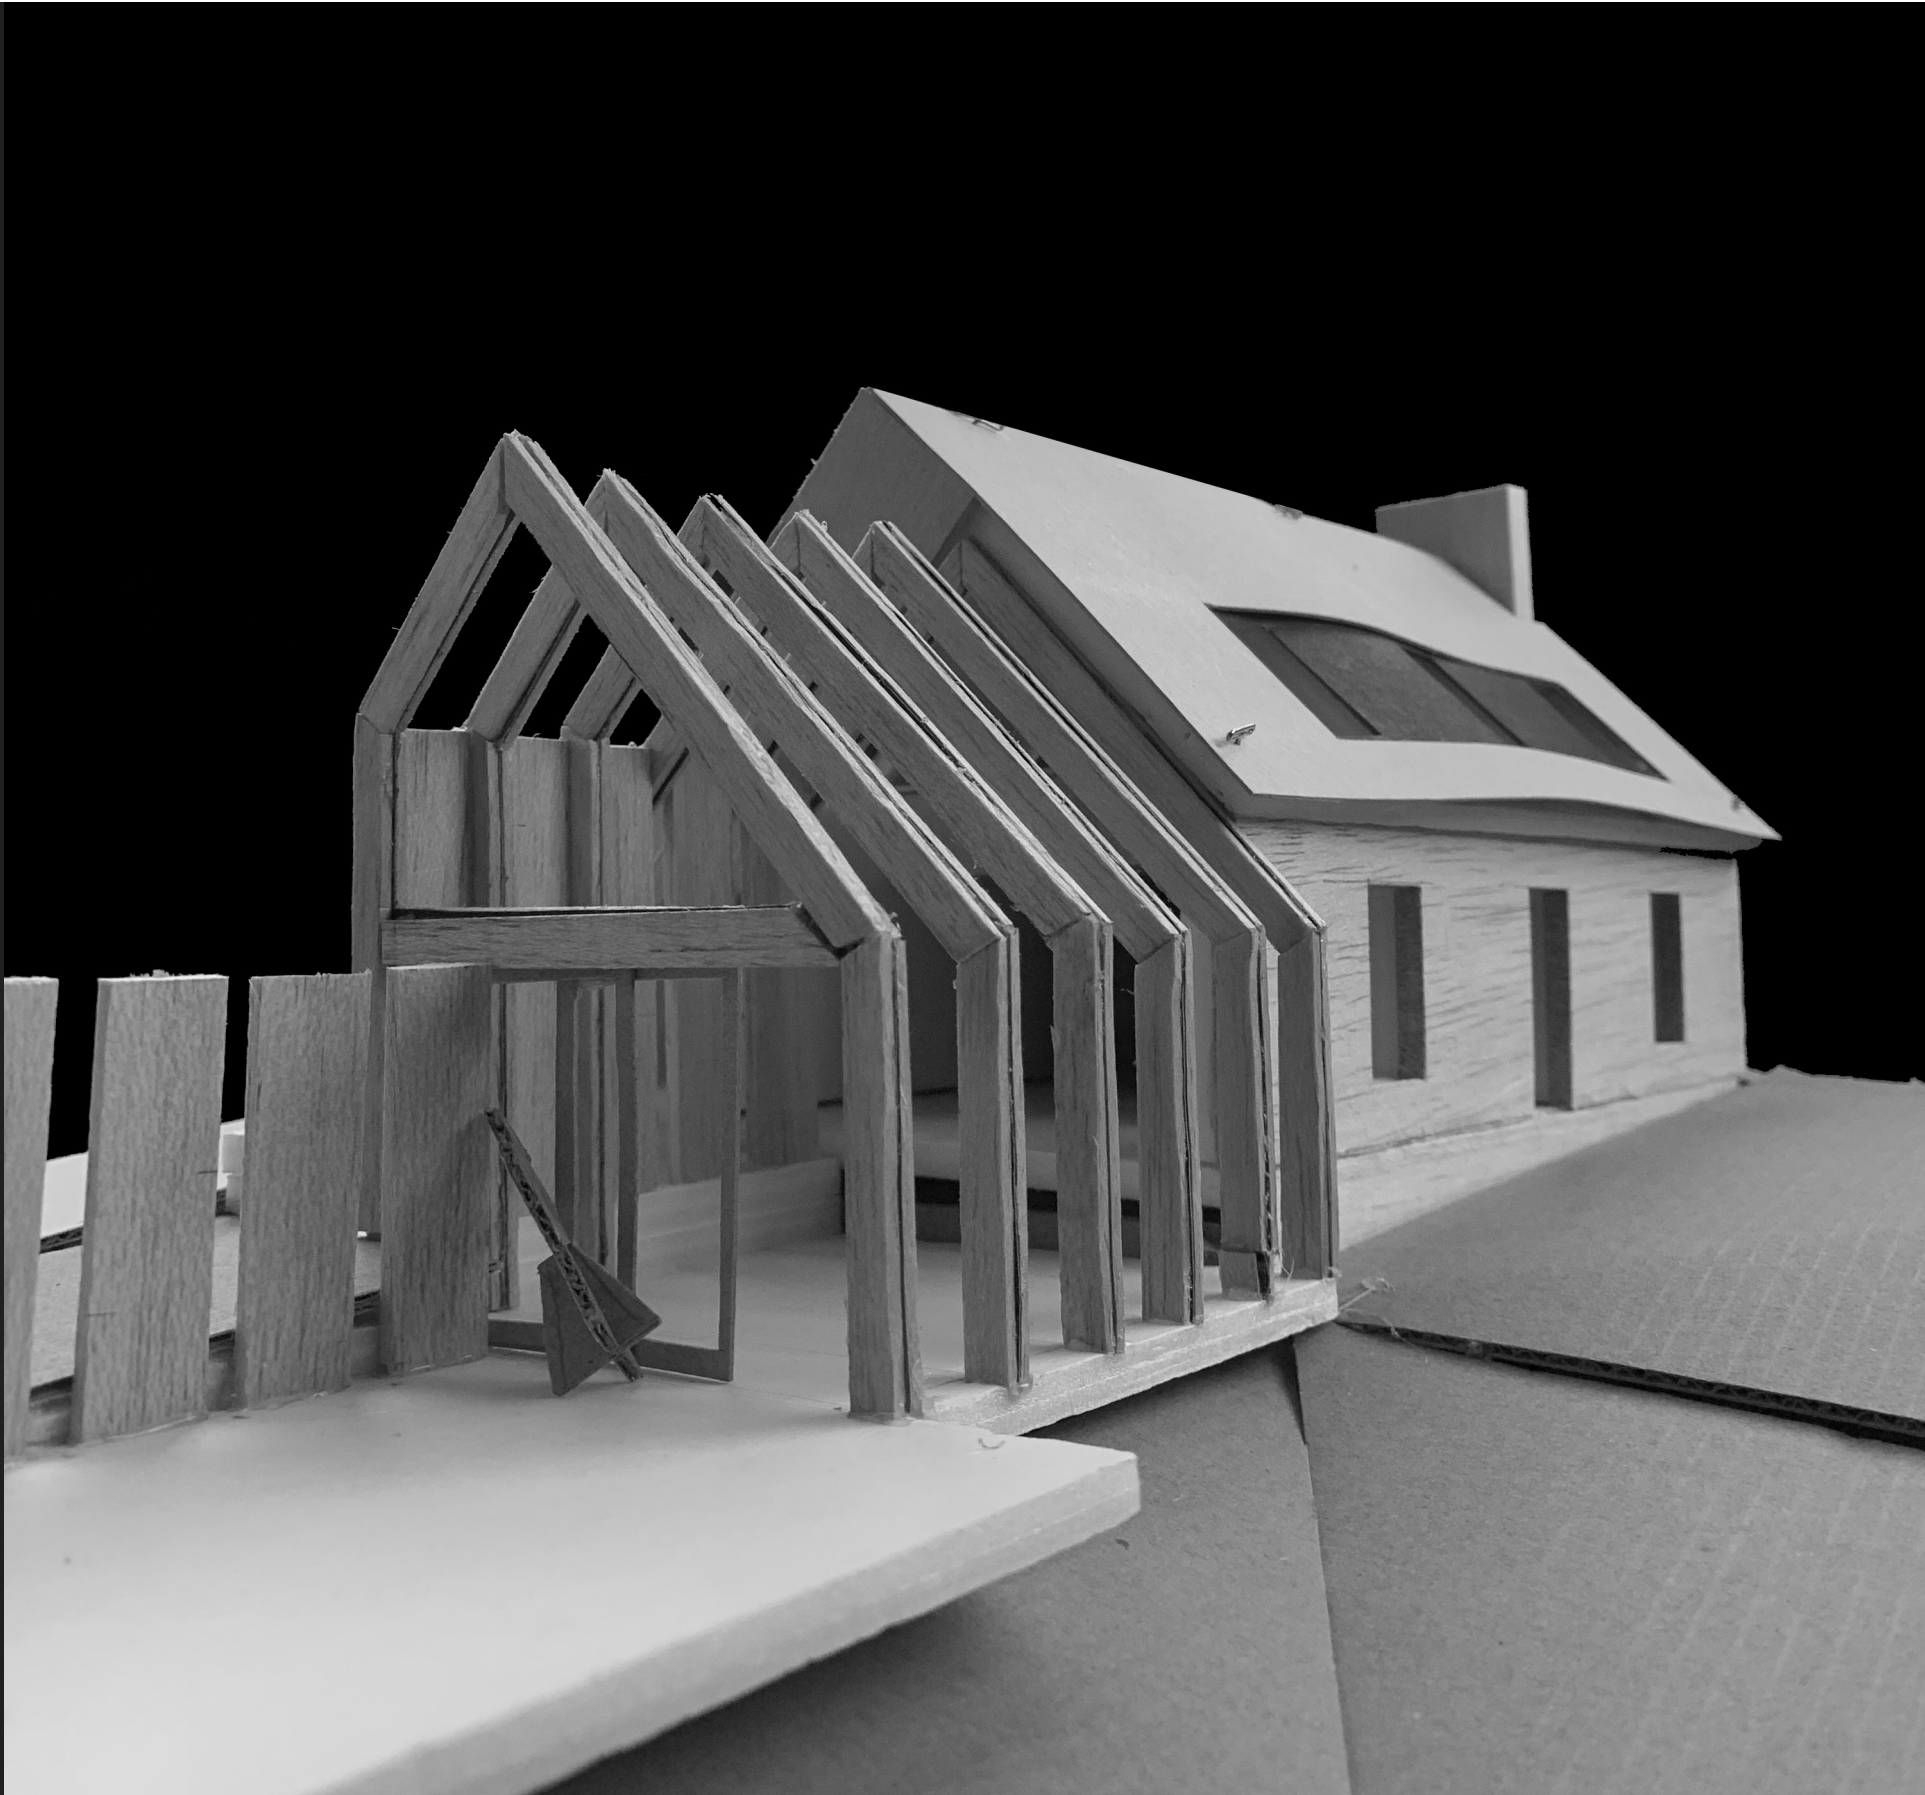

view from the South garden

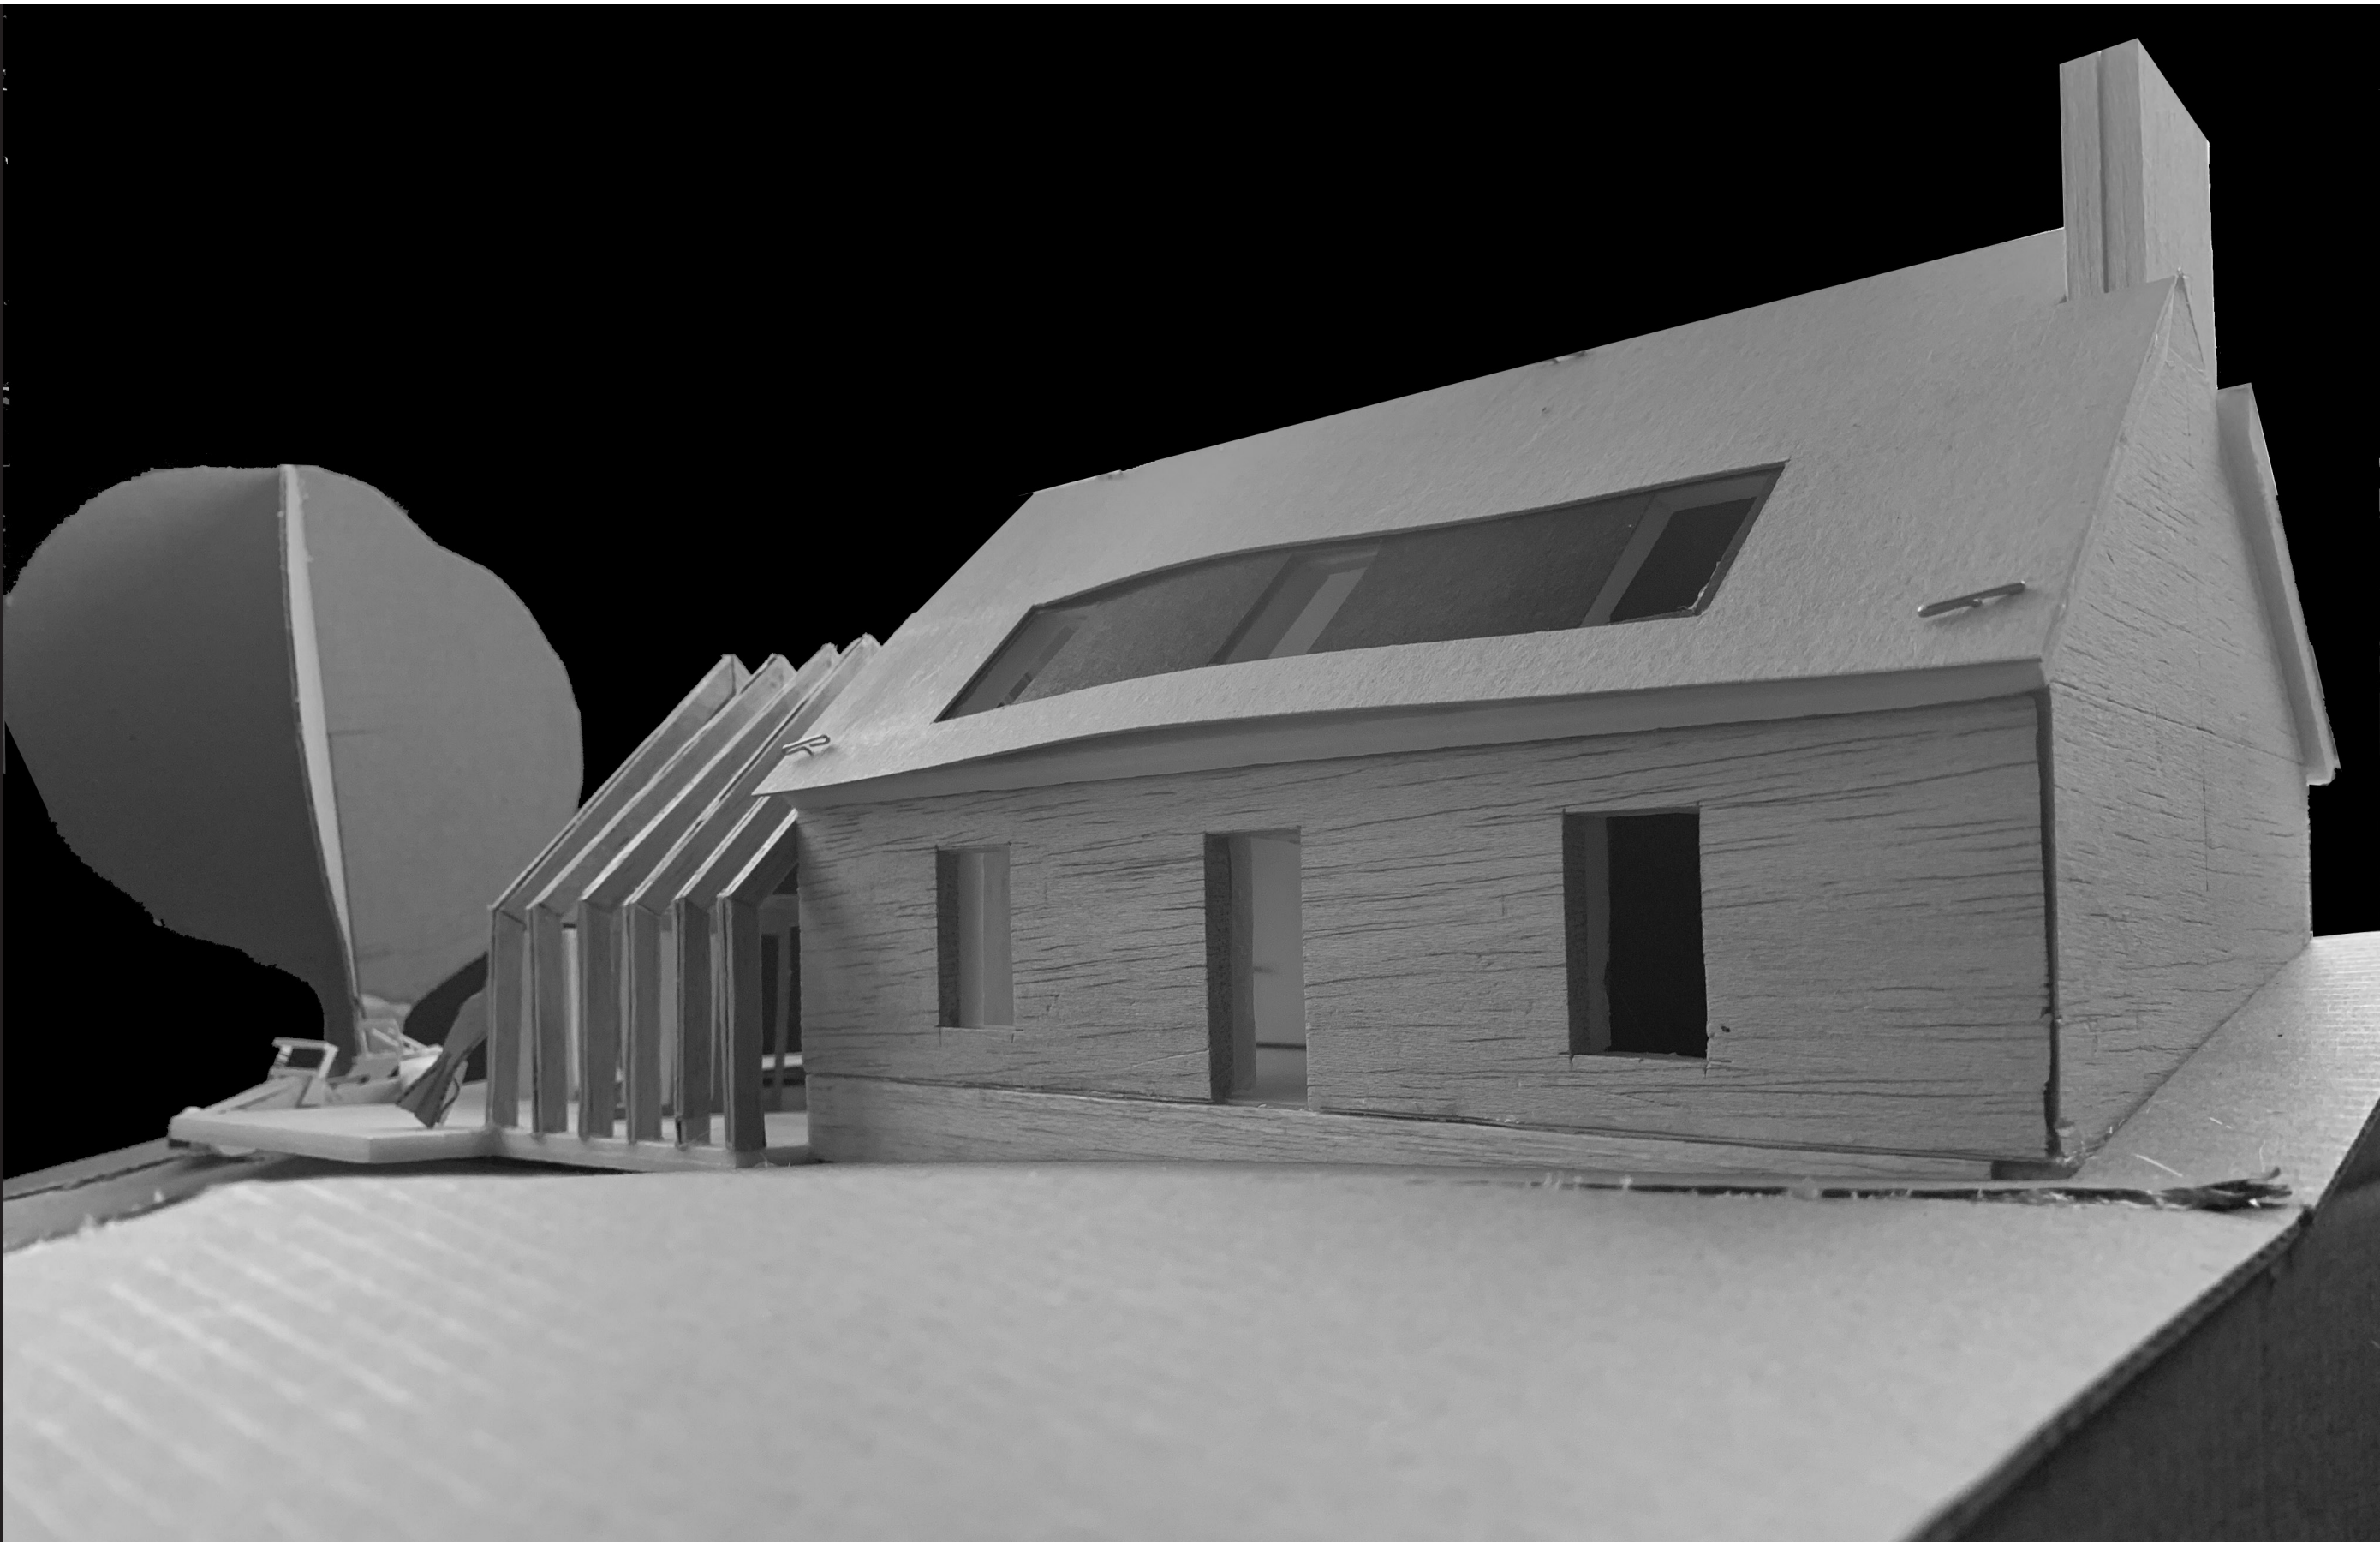

view from the East garden

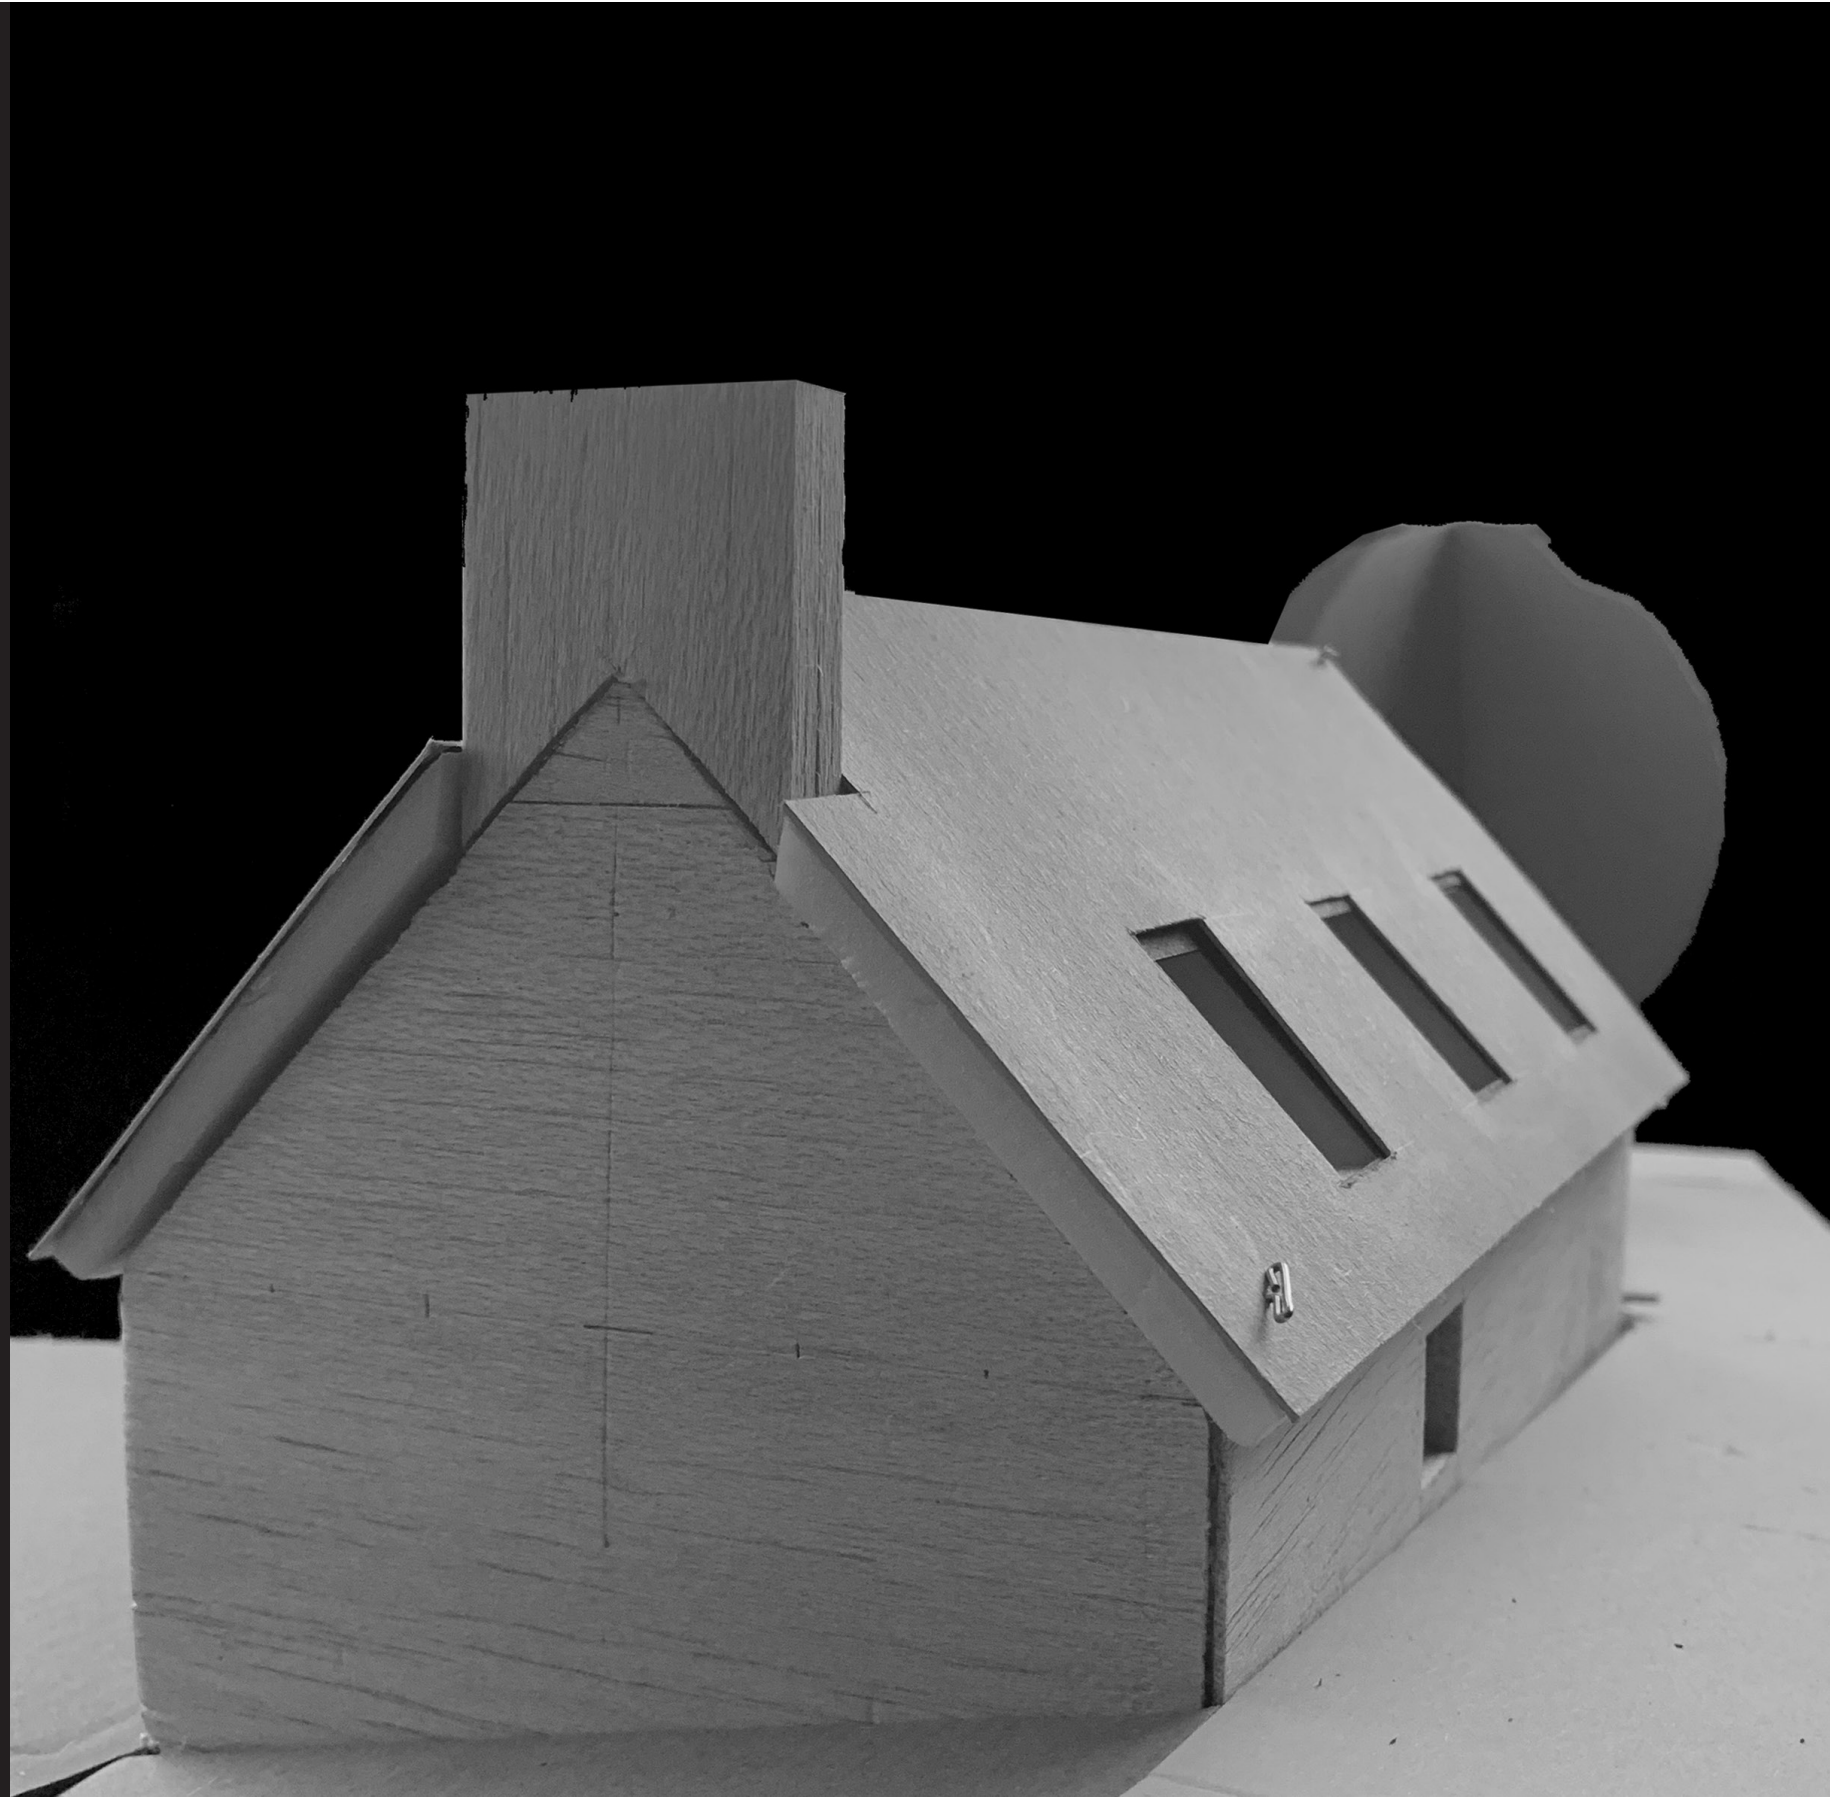

view from the North