

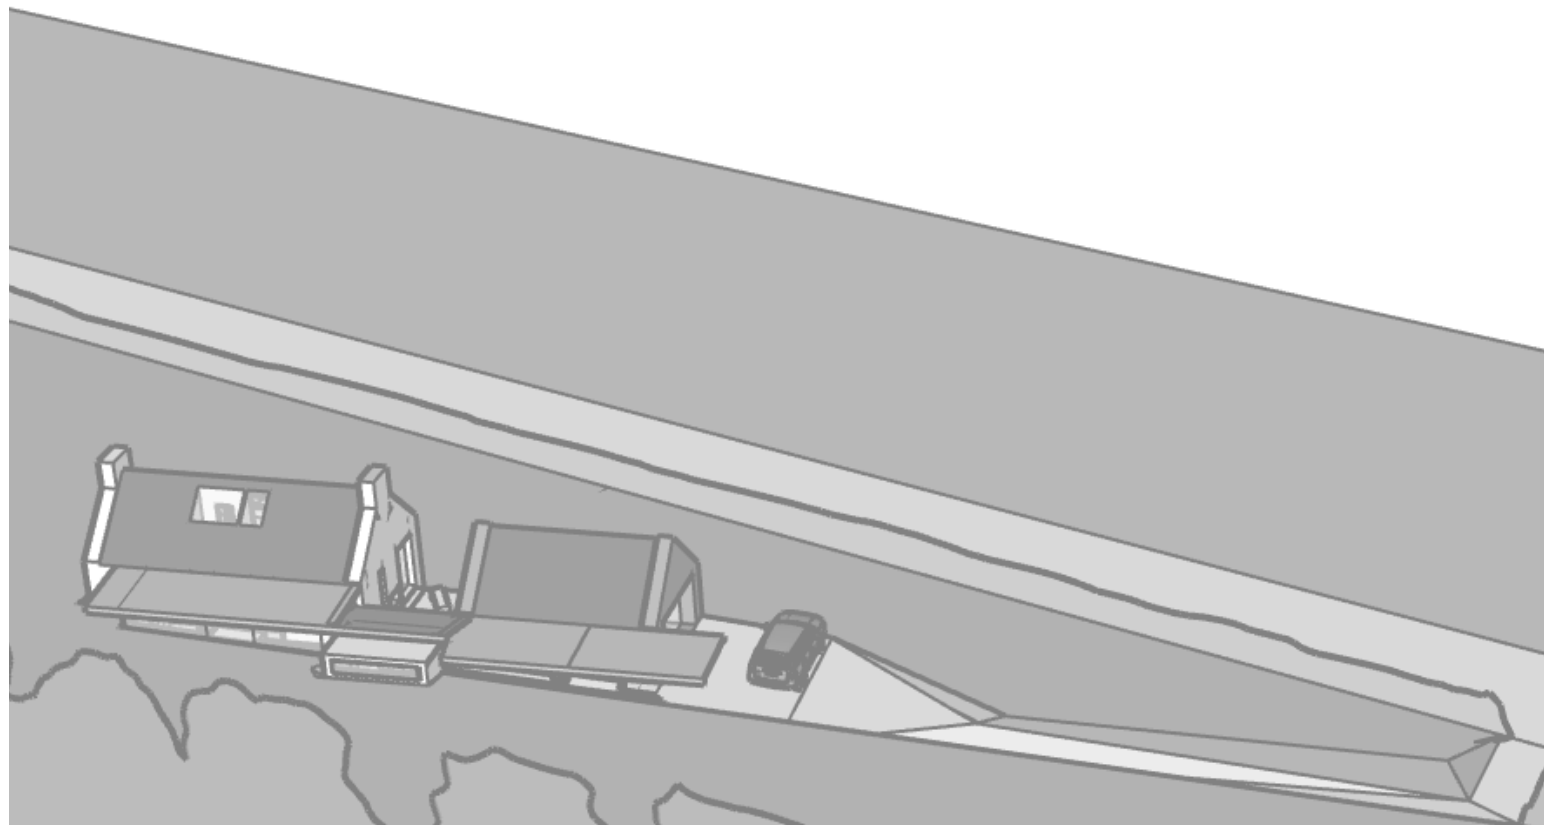


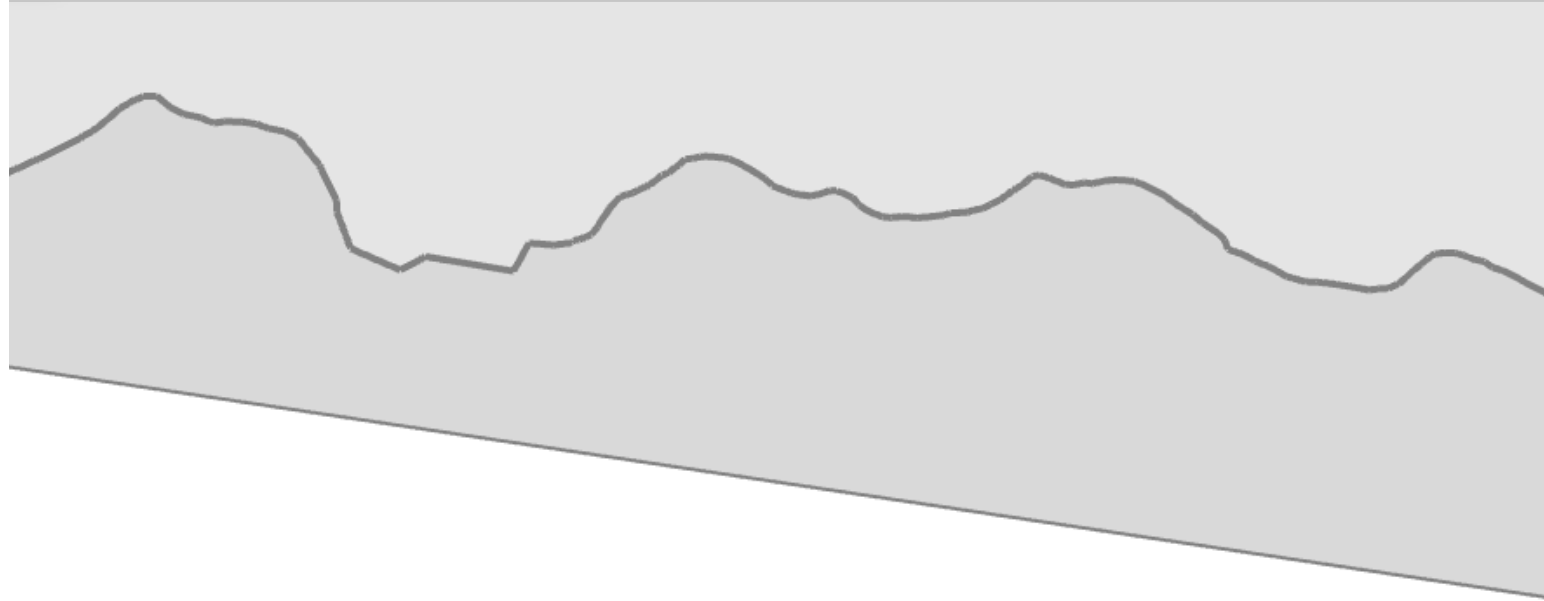

2.1 Concept

location

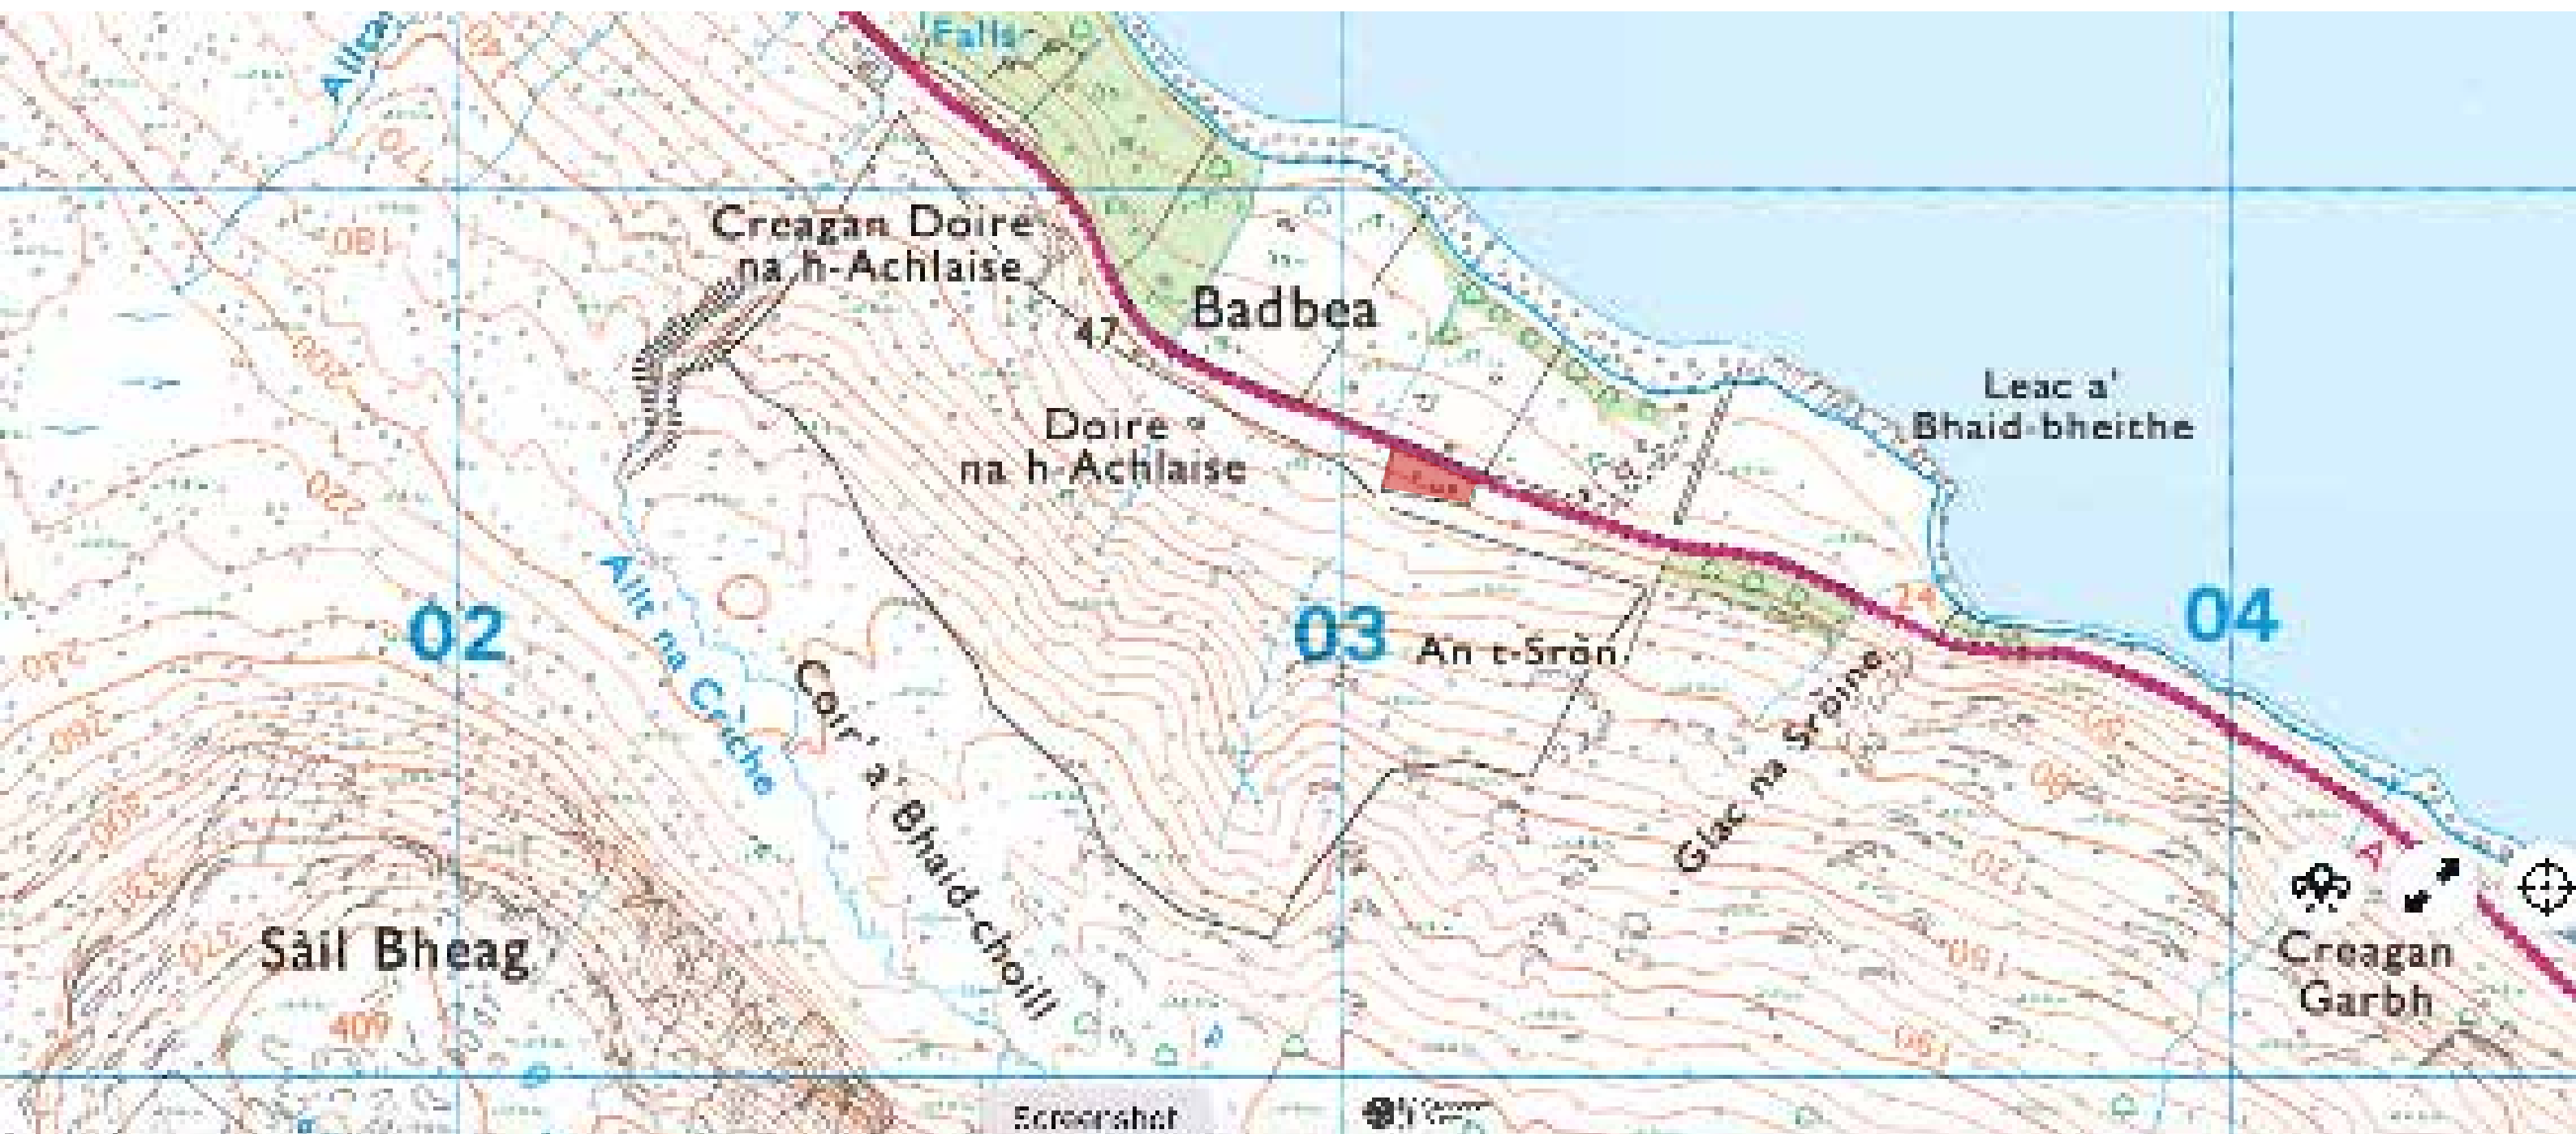

location




existing site



existing buildings




site

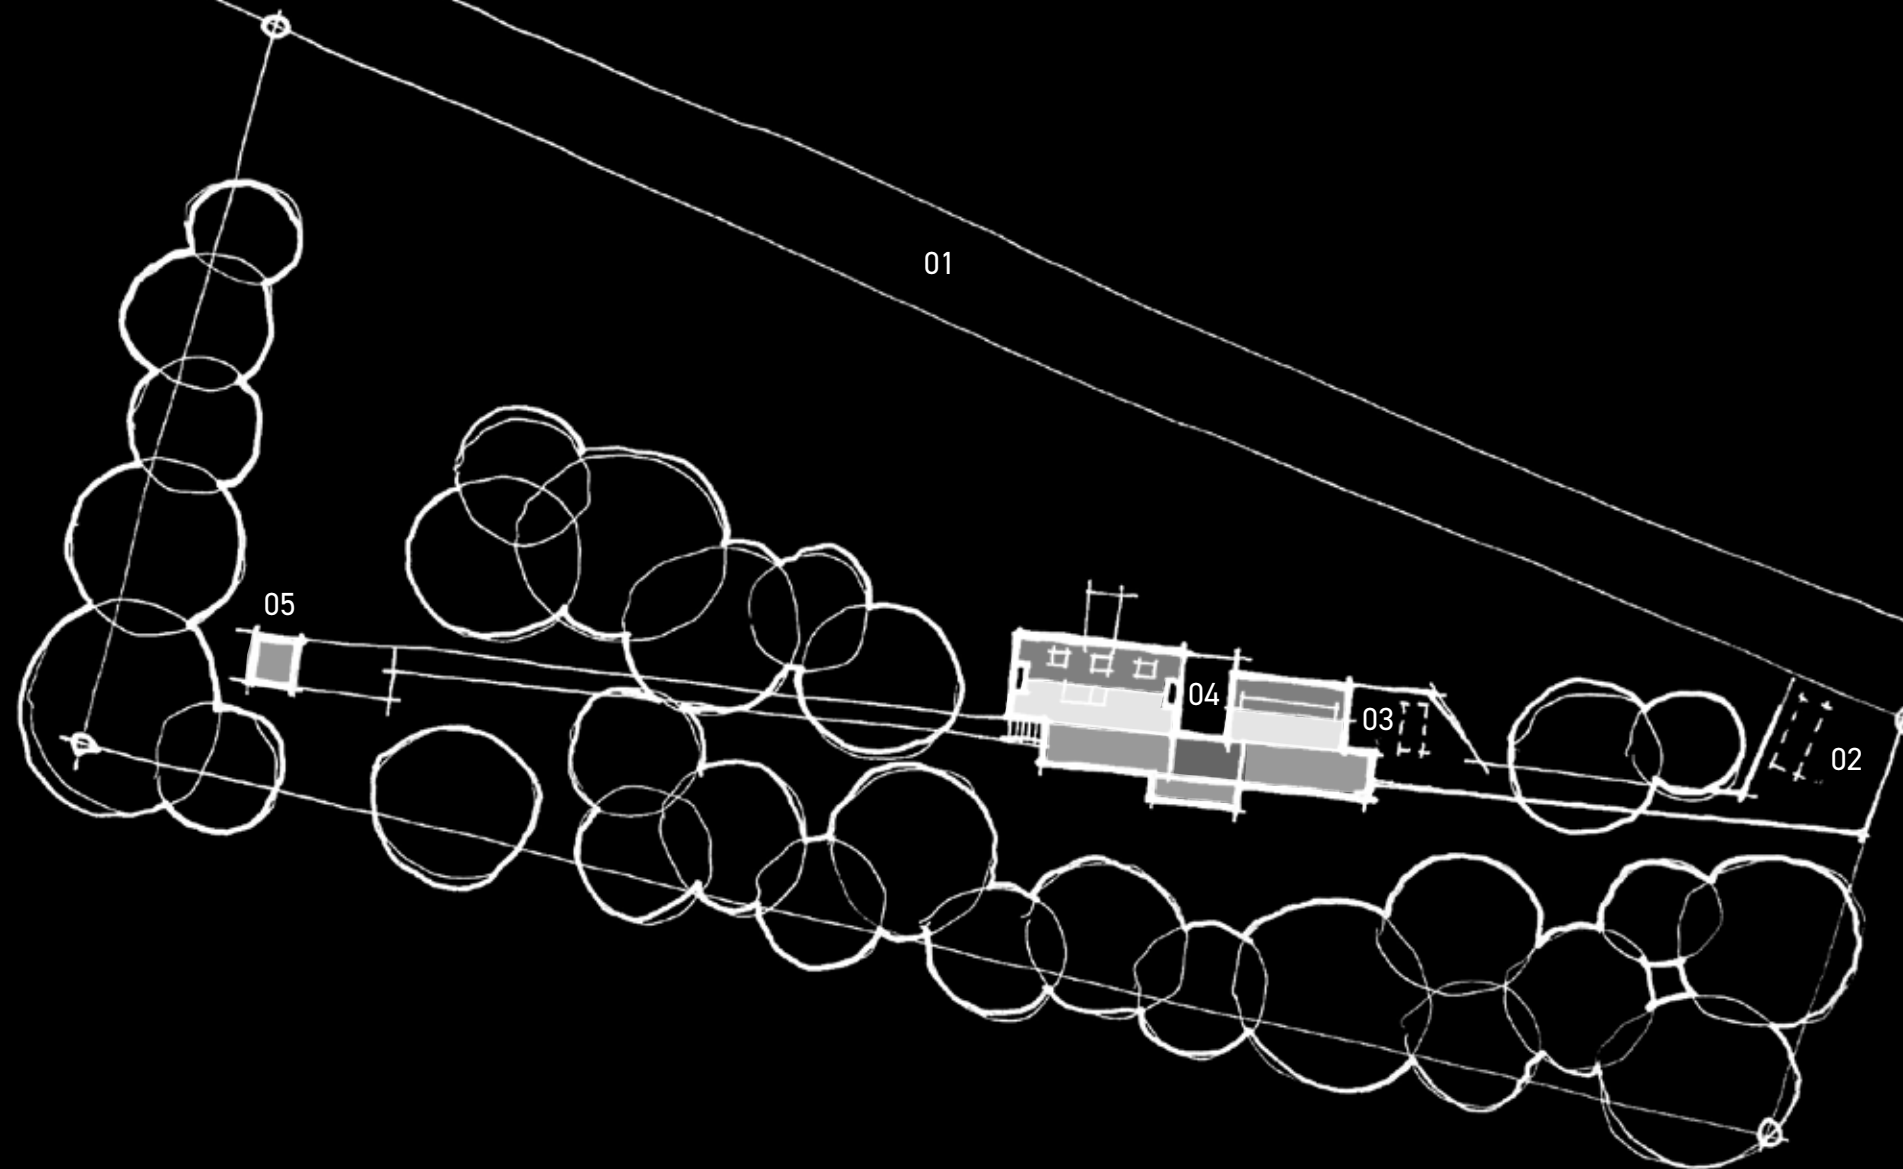

- 01 A832
- 02 road access & parking
- 03 turning area
- 04 the old hostel
- 05 sitooterie


ground floor

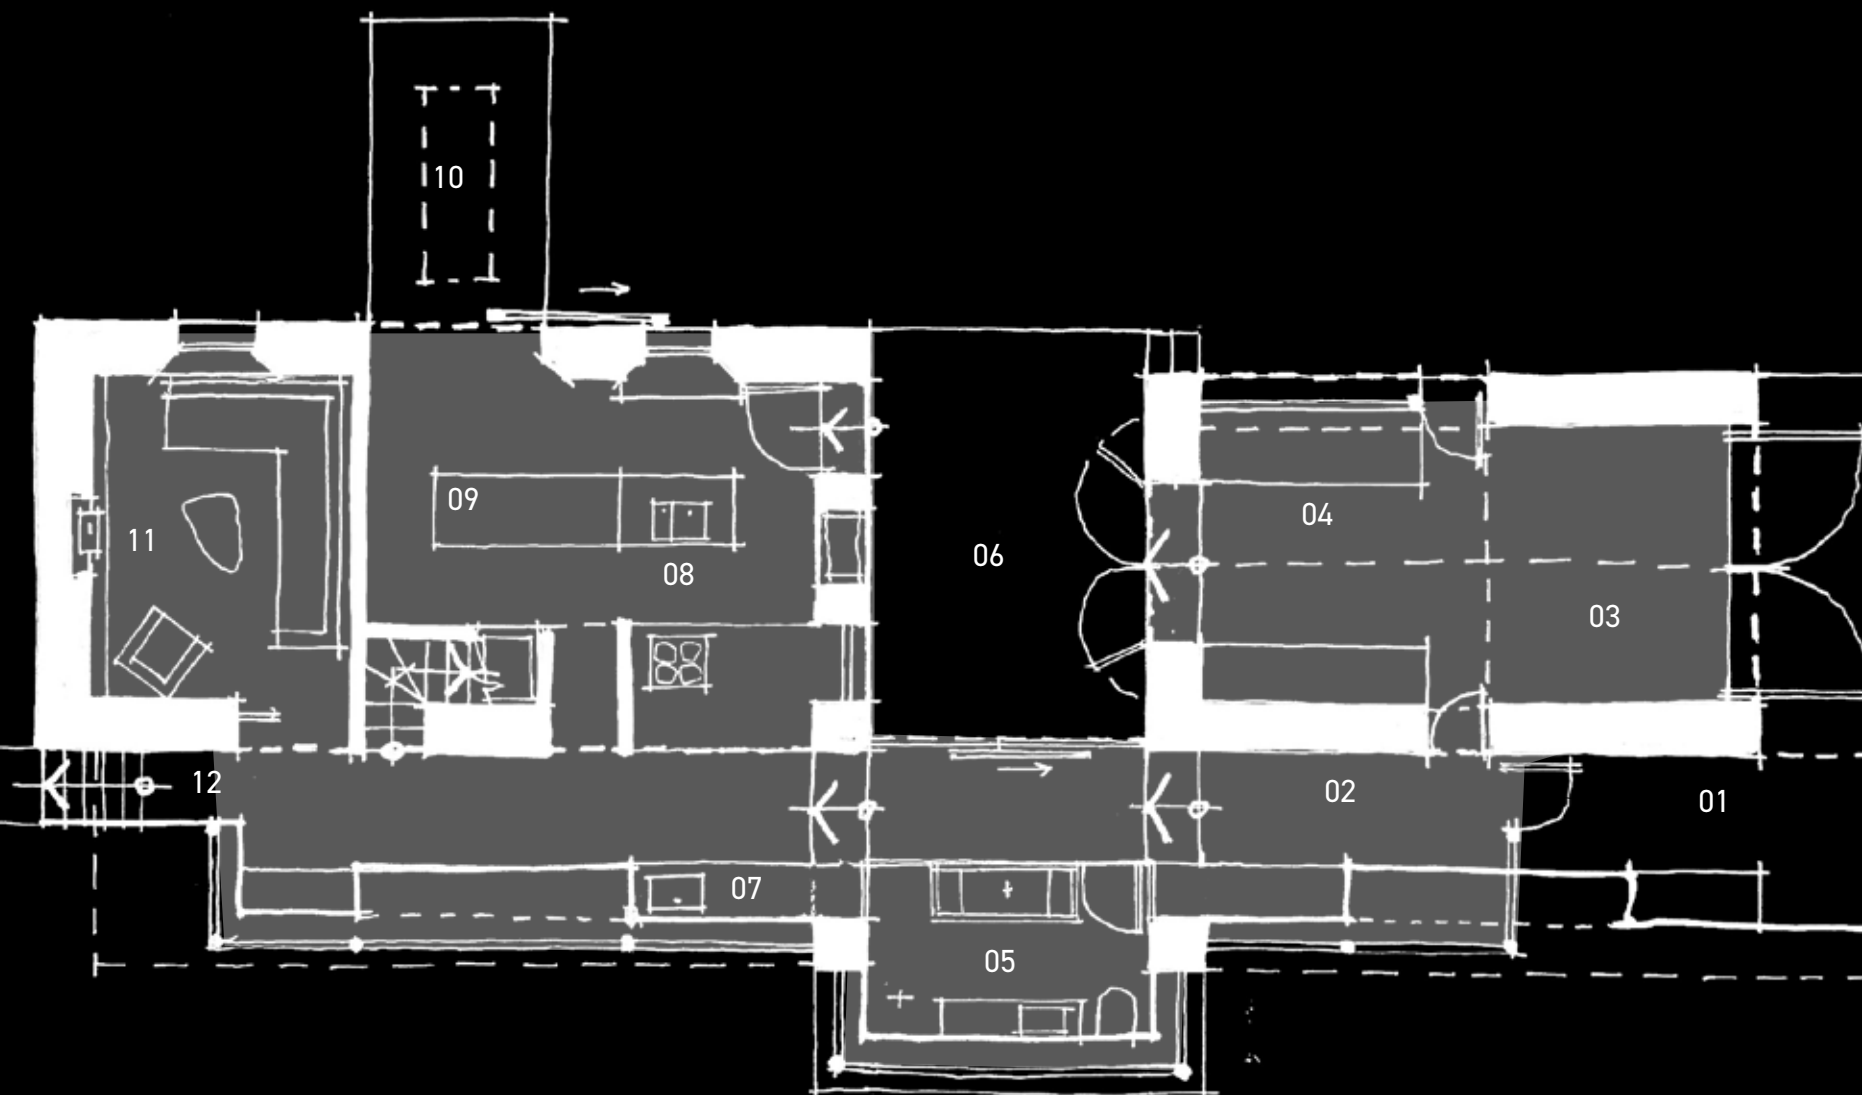

- 01 covered entry
- 02 gallery
- 03 poss sleeping mezzanine
- 04 flexible space
- 05 bathroom
- 06 fire court


- 07 utility/storage
- 08 kitchen
- 09 dining
- 10 dining deck
- 11 snug
- 12 rear door...to path

first floor

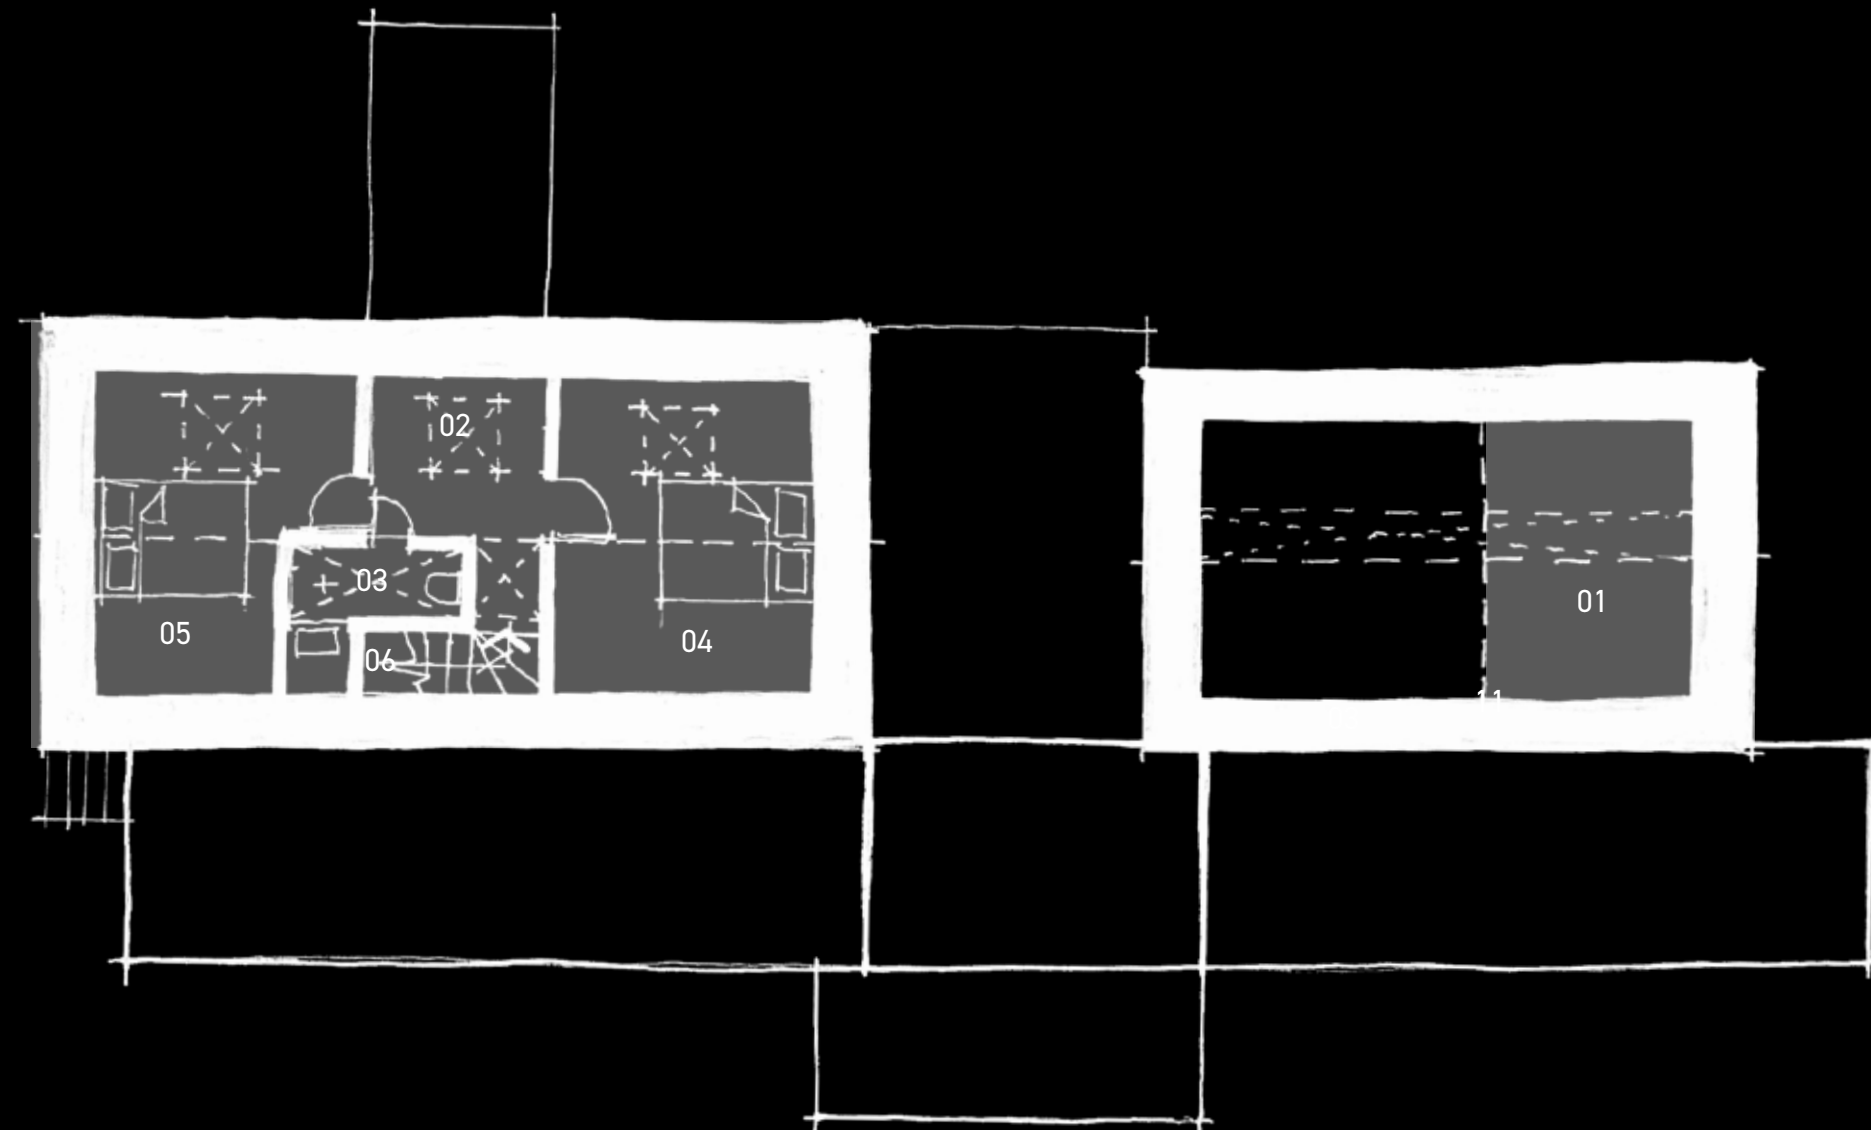


- 01 poss sleeping mezzanine
- 02 landing
- 03 shower wc
- 04 first bedroom
- 05 second bedroom
- 06 stair

section thro' gallery

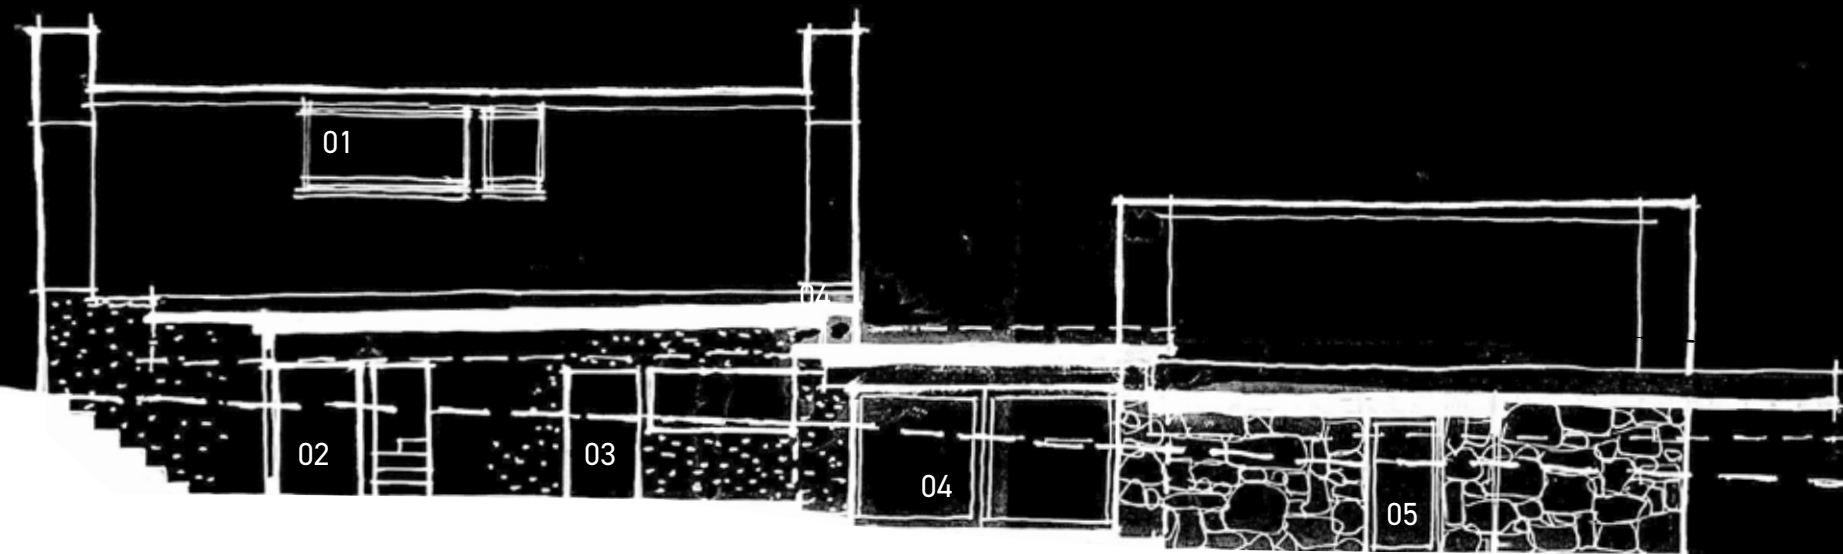

- 01 rear stair to path
- 02 entrance to snug
- 03 entrance to kitchen
- 04 access to fire court
- 05 entrance to flexible space

south/rear elevation

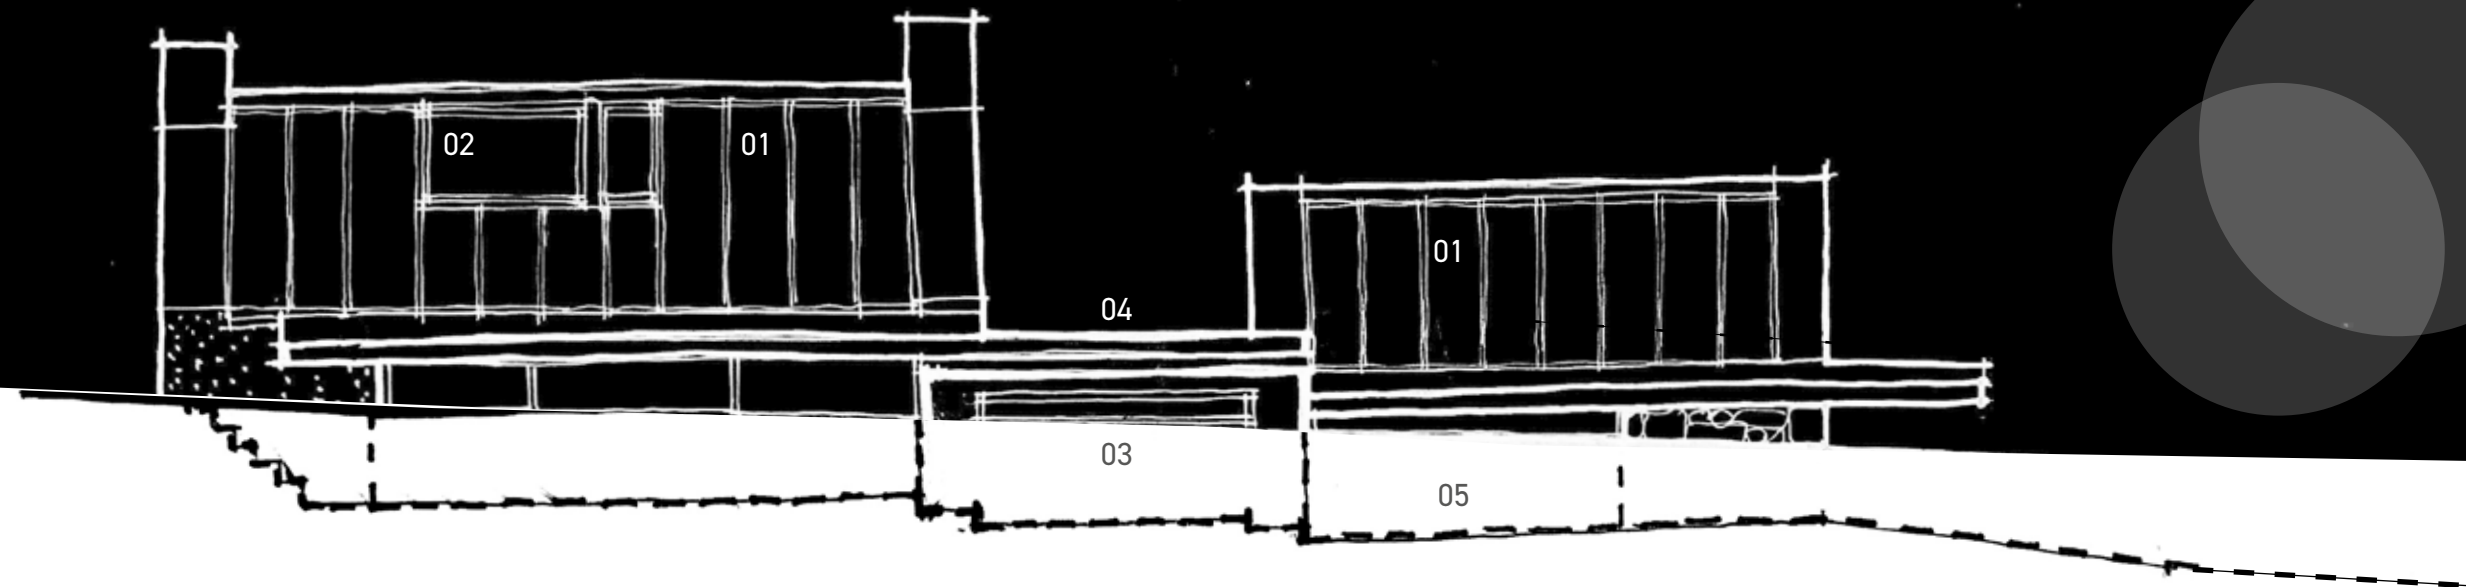

- 01 solar panels
- 02 rooflights to shower and stair
- 03 bathroom
- 04 gallery roof in zinc
- 05 internal floor levels

east/entry elevation



section thro' entry/flexible space




- 01 gallery
- 02 flexible space

section thro' bathroom/fire court



- 01 bathroom
- 02 gallery
- 03 fire court

section thro' kitchen/first bedroom

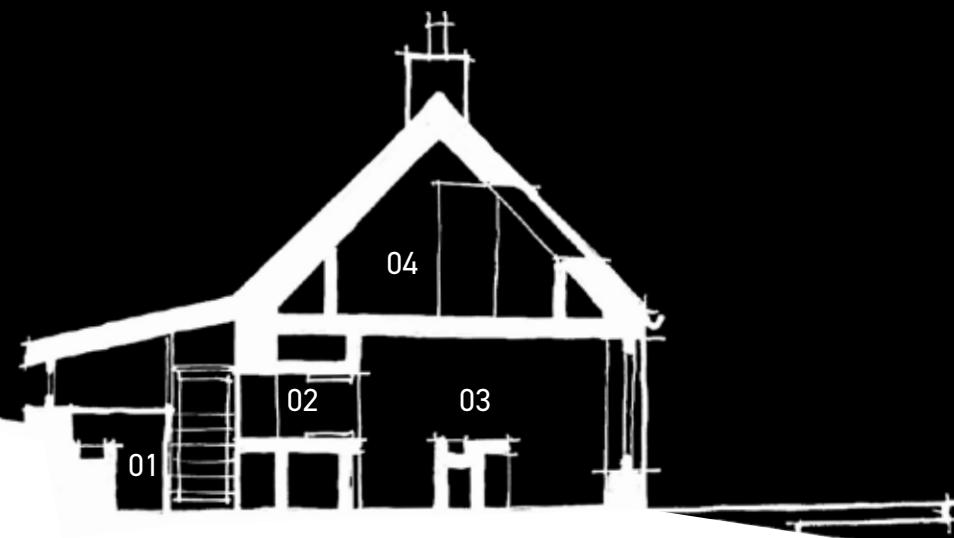

- 01 utility area
- 02 cook zone
- 03 kitchen table
- 04 first bedroom

section thro' dining/stair/landing




- 01 rear door
- 02 stair
- 03 dining area
- 04 dining deck
- 05 shower
- 06 landing

section thro' snug/second bedroom



- 01 rear stair to path
- 02 snug
- 03 second bedroom

west elevation

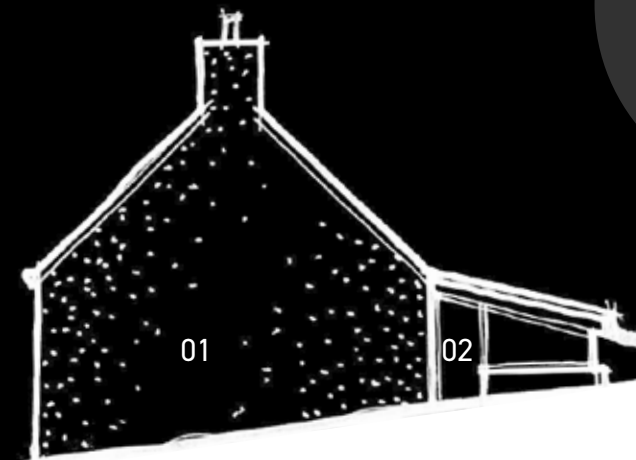


- 01 limewashed rough harling
- 02 rear entry to gallery

section thro' buildings




- 01 poss sleeping mezzanine
- 02 flexible space
- 03 fire court
- 04 kitchen dining
- 05 snug
- 06 first bedroom
- 07 landing
- 08 second bedroom

north/loch elevation

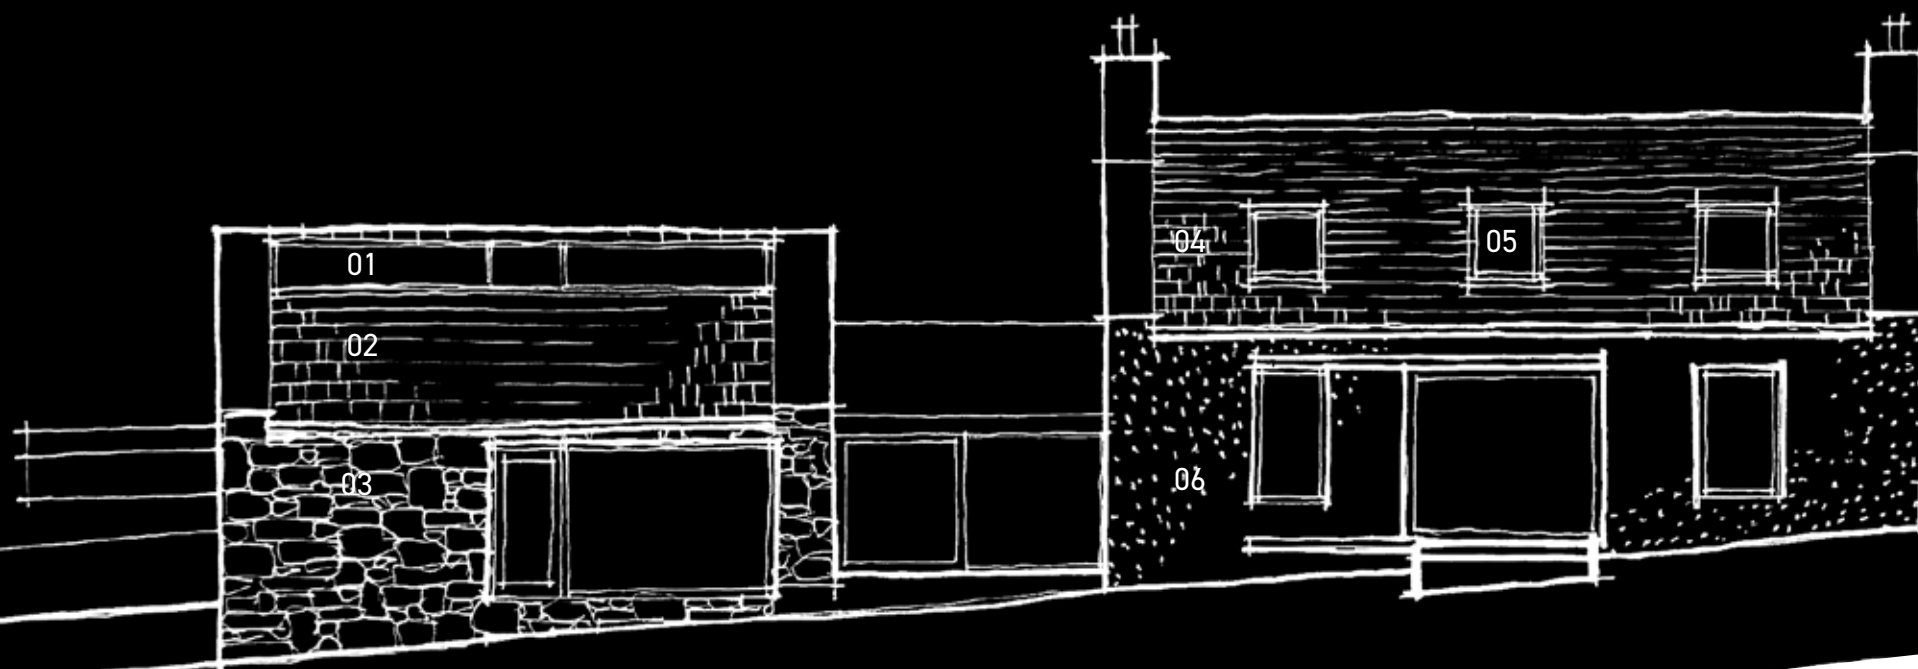

- 01 rooflight
- 02 diminishing course slate
- 03 stonework
- 04 diminishing course slate
- 05 rooflight
- 06 limewashed rough harling

aerial view from east

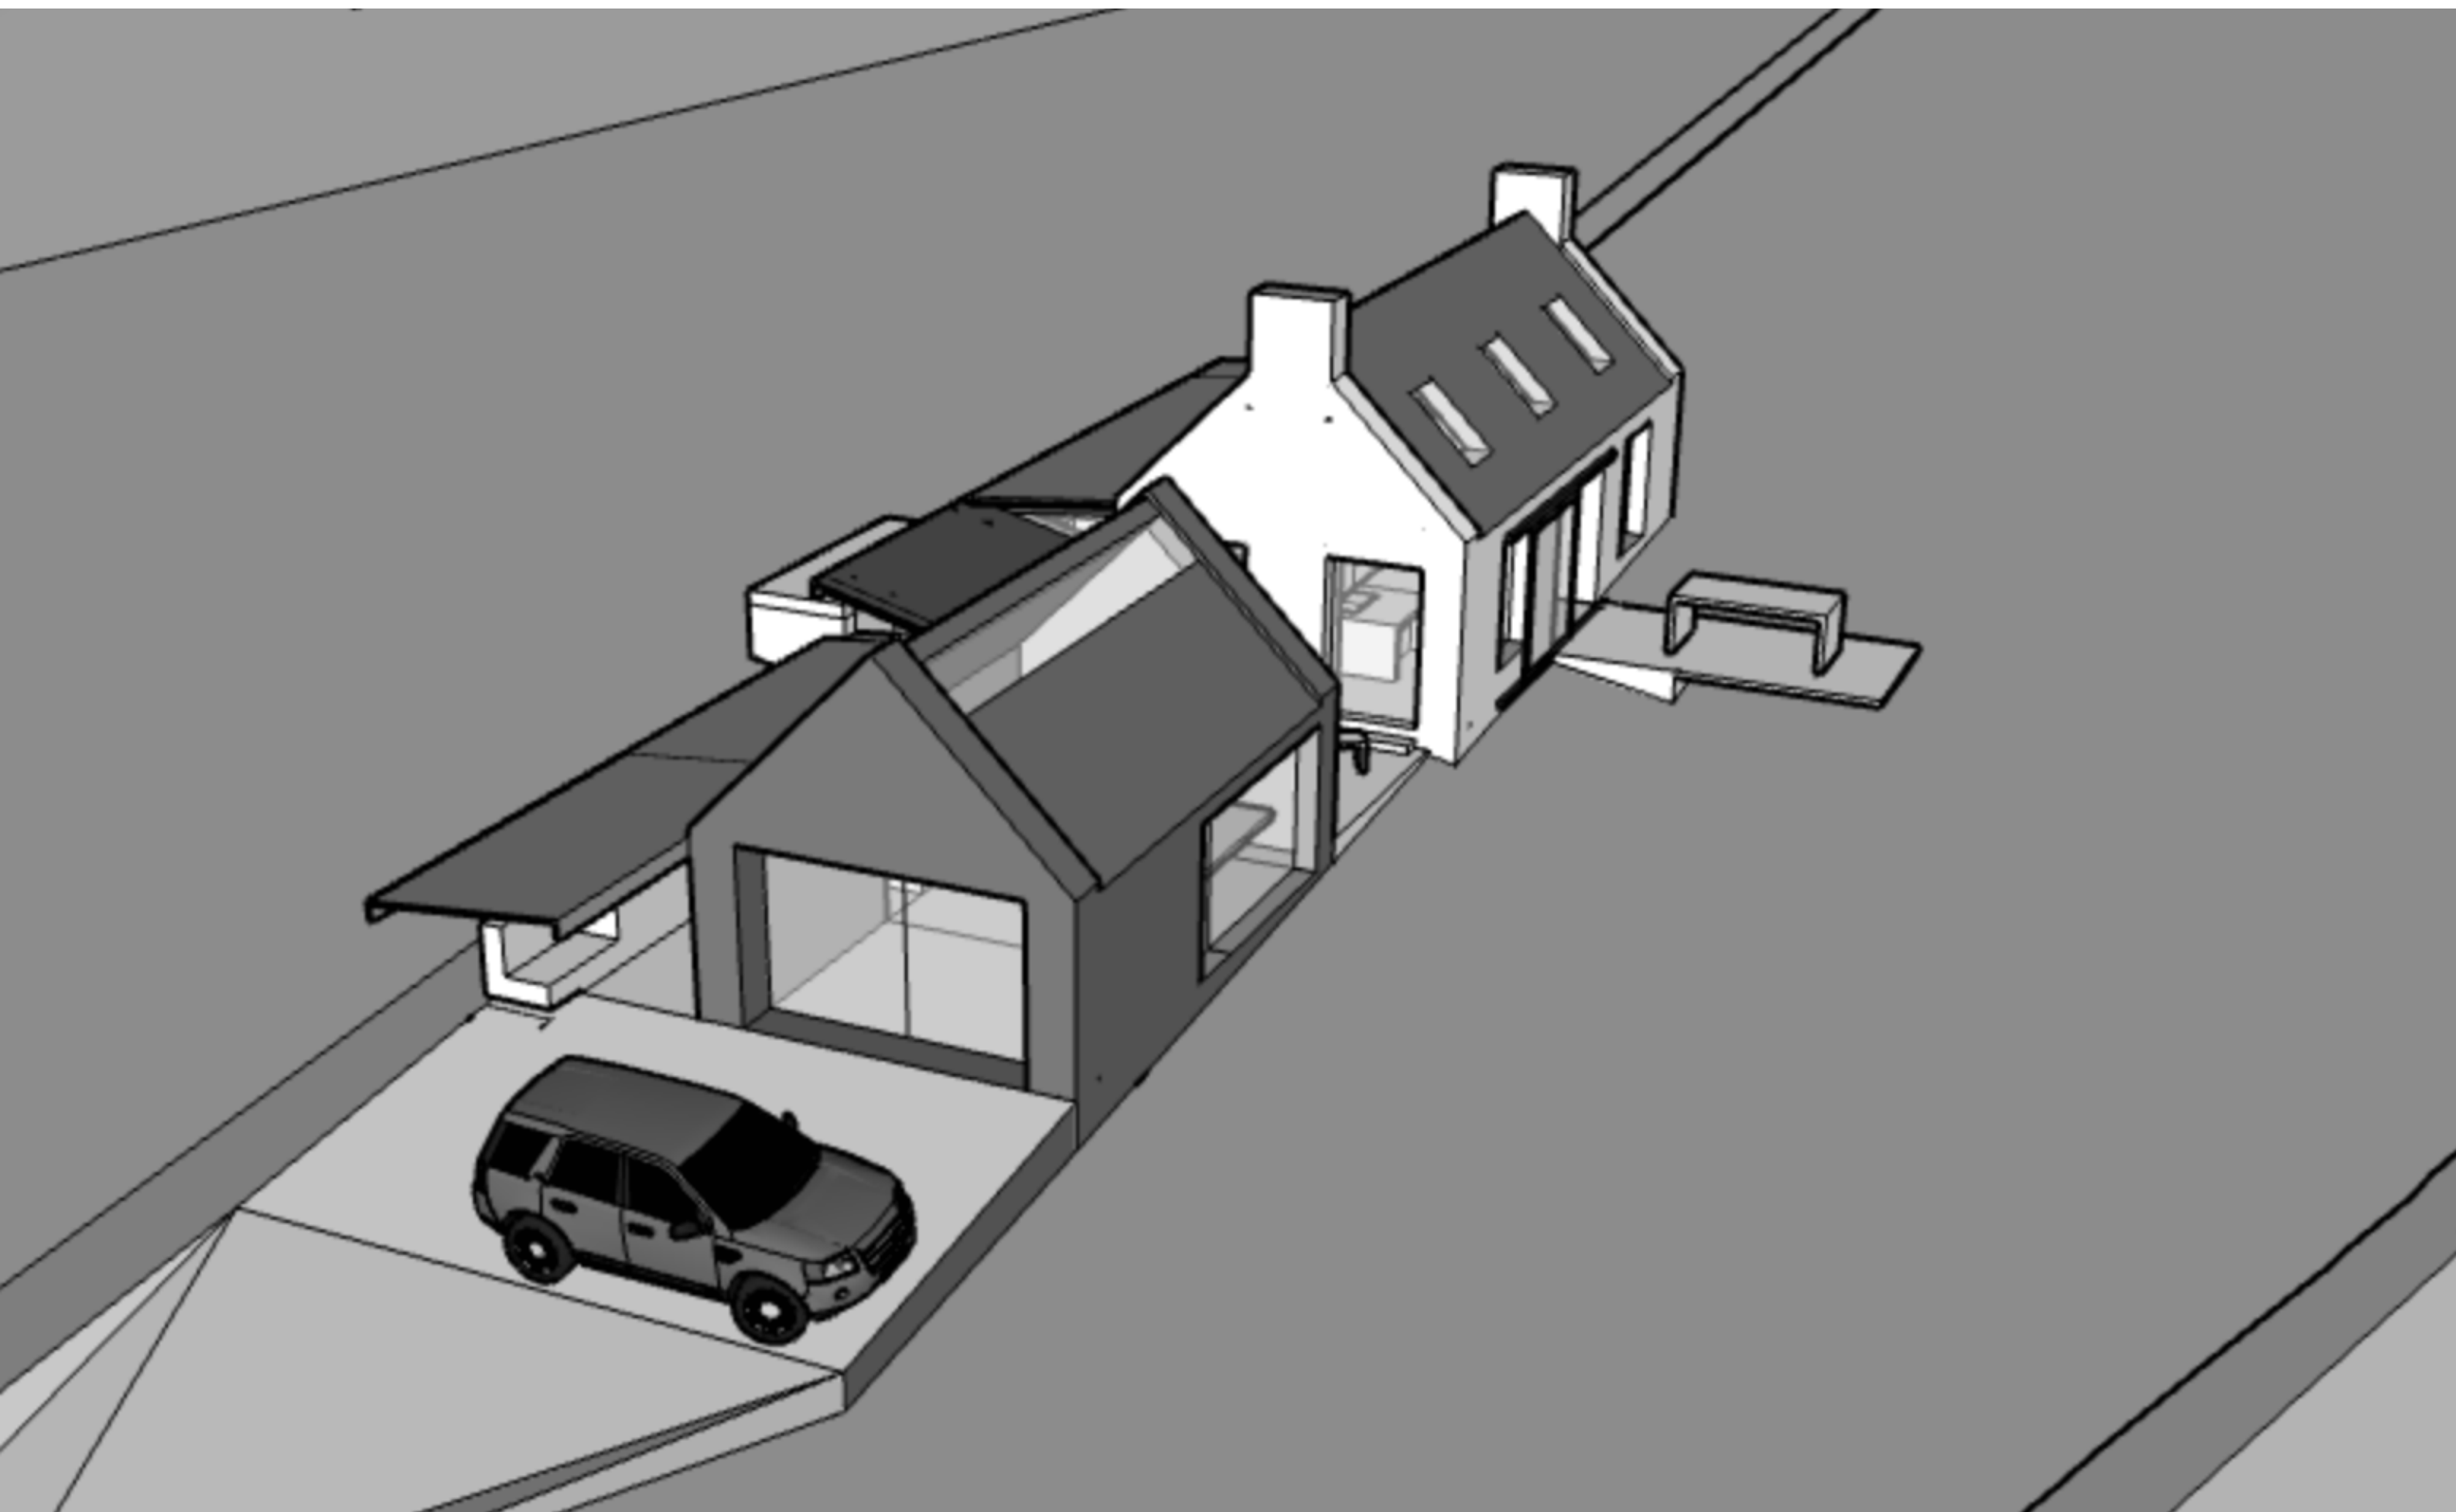

view from the east



the gap




two characters




view from the west garden



view from the sitooterie

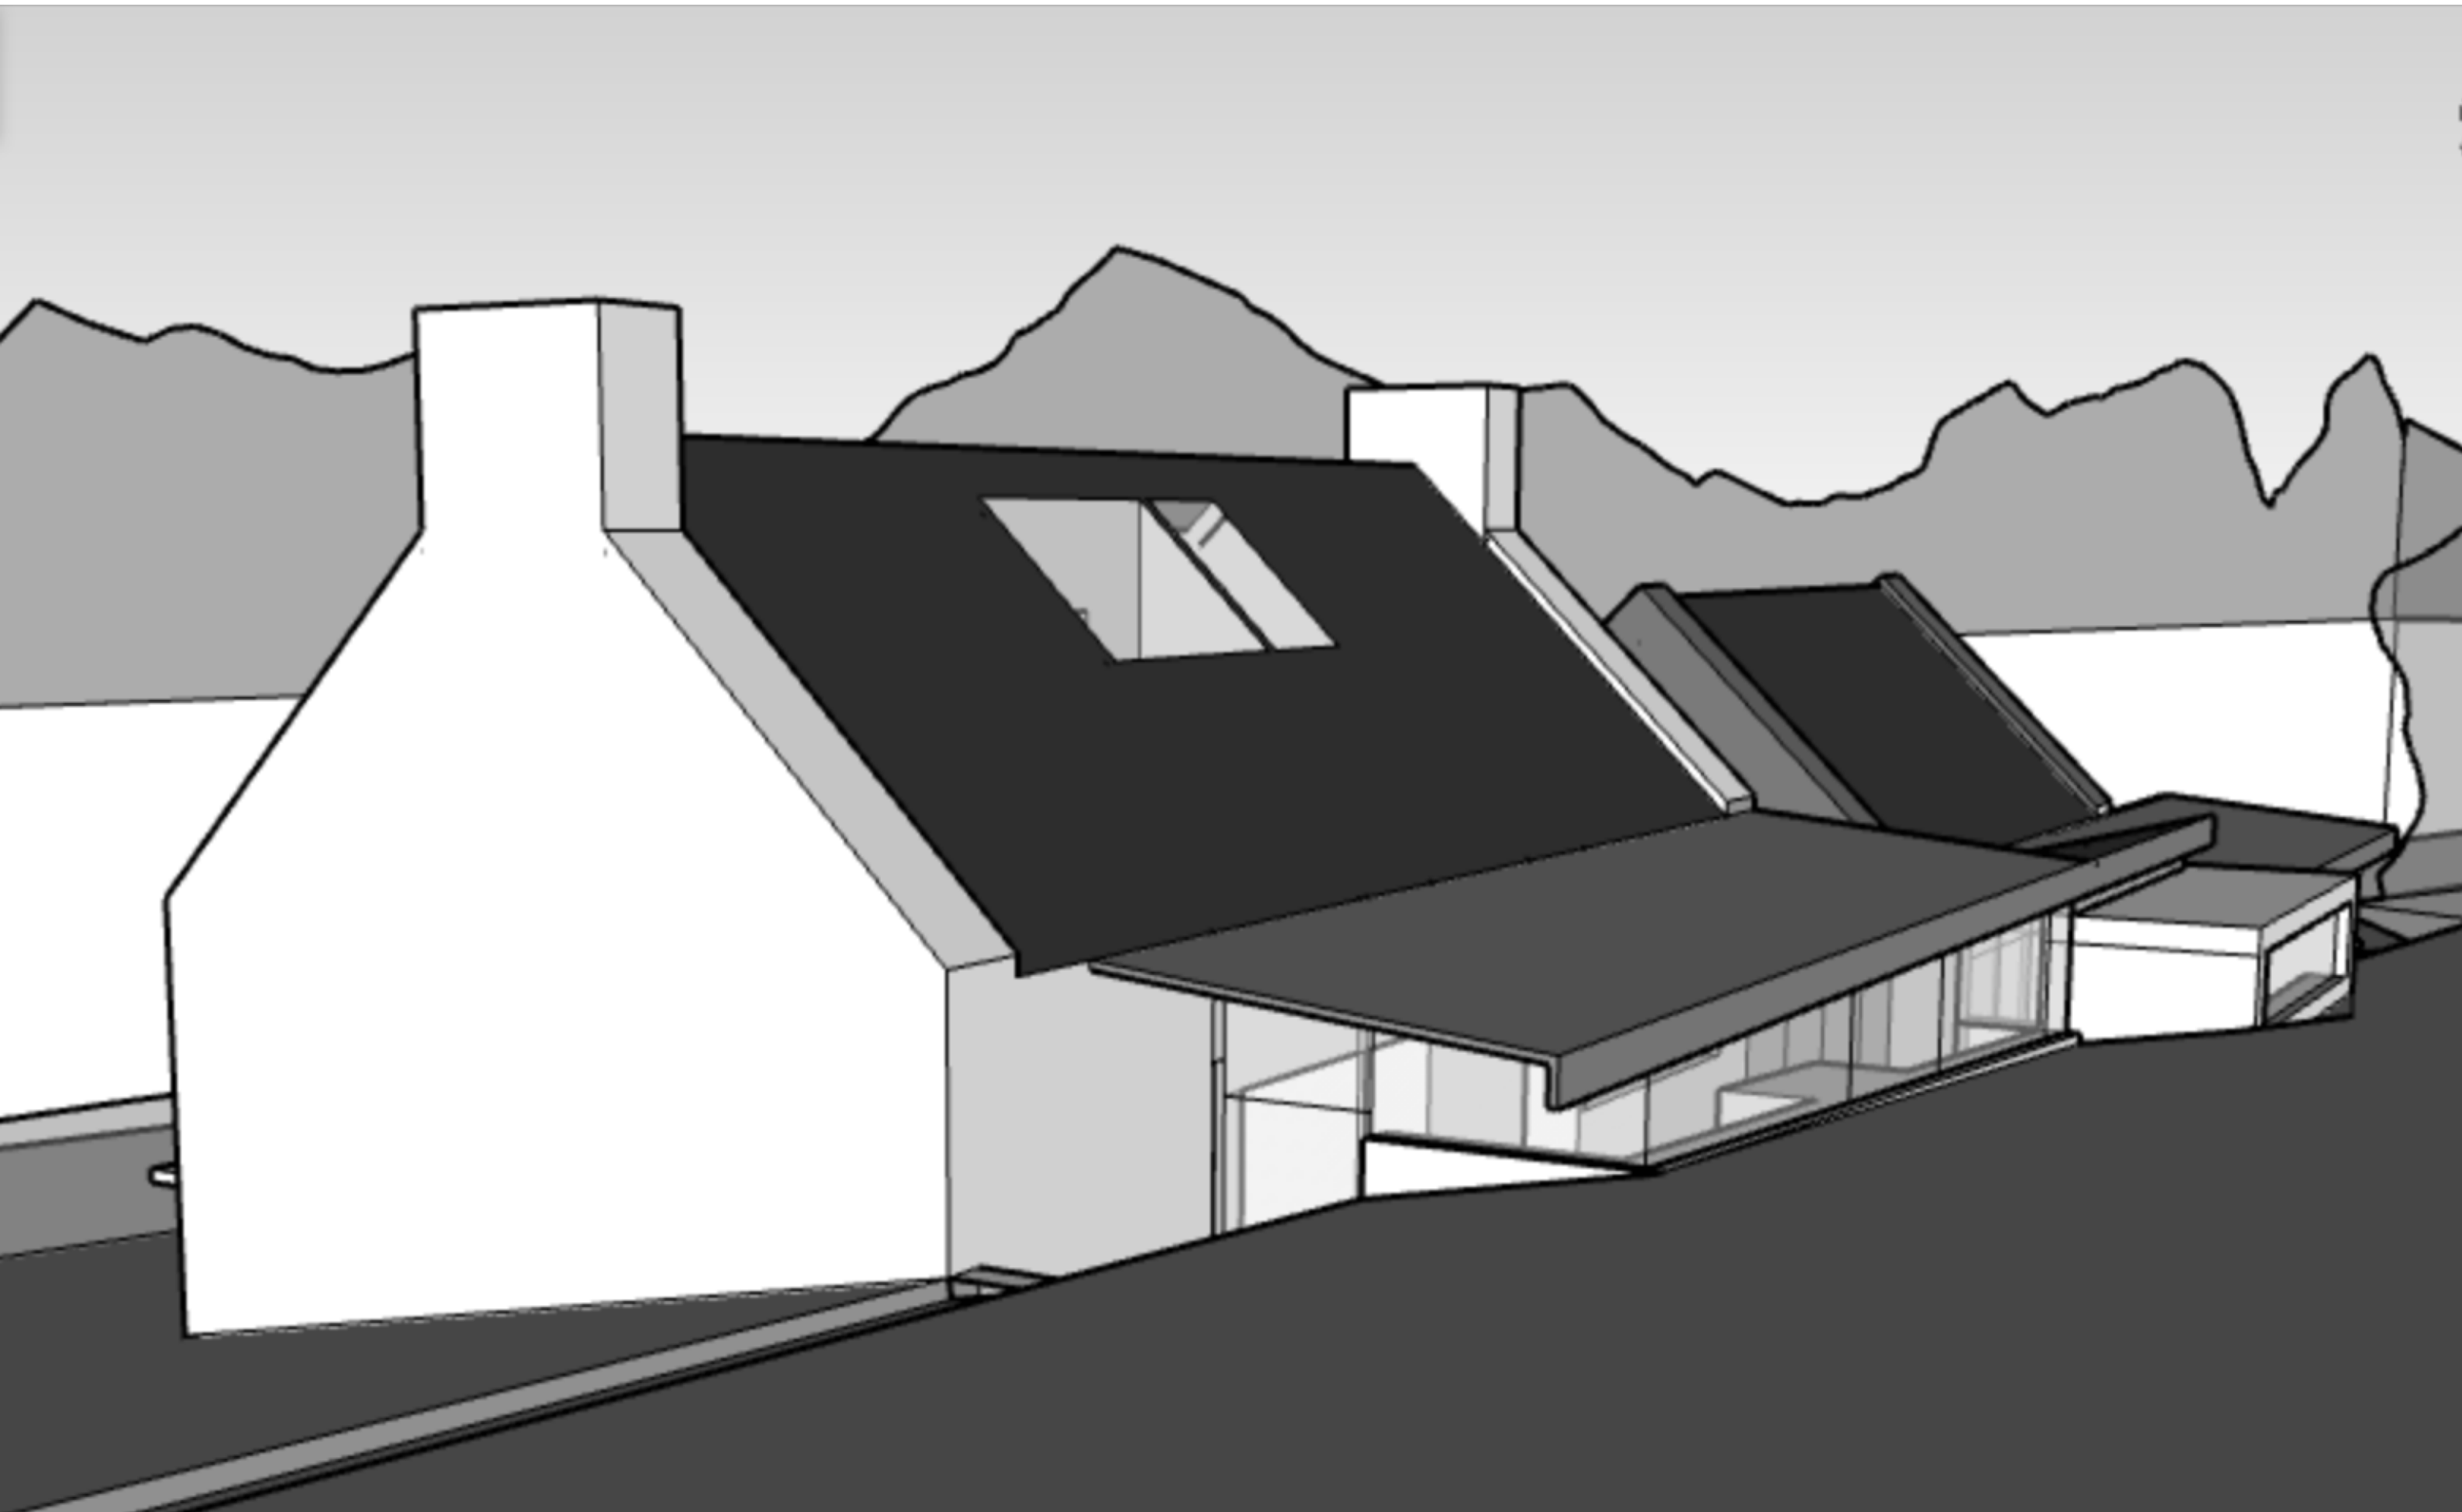


new lean-to links the olds

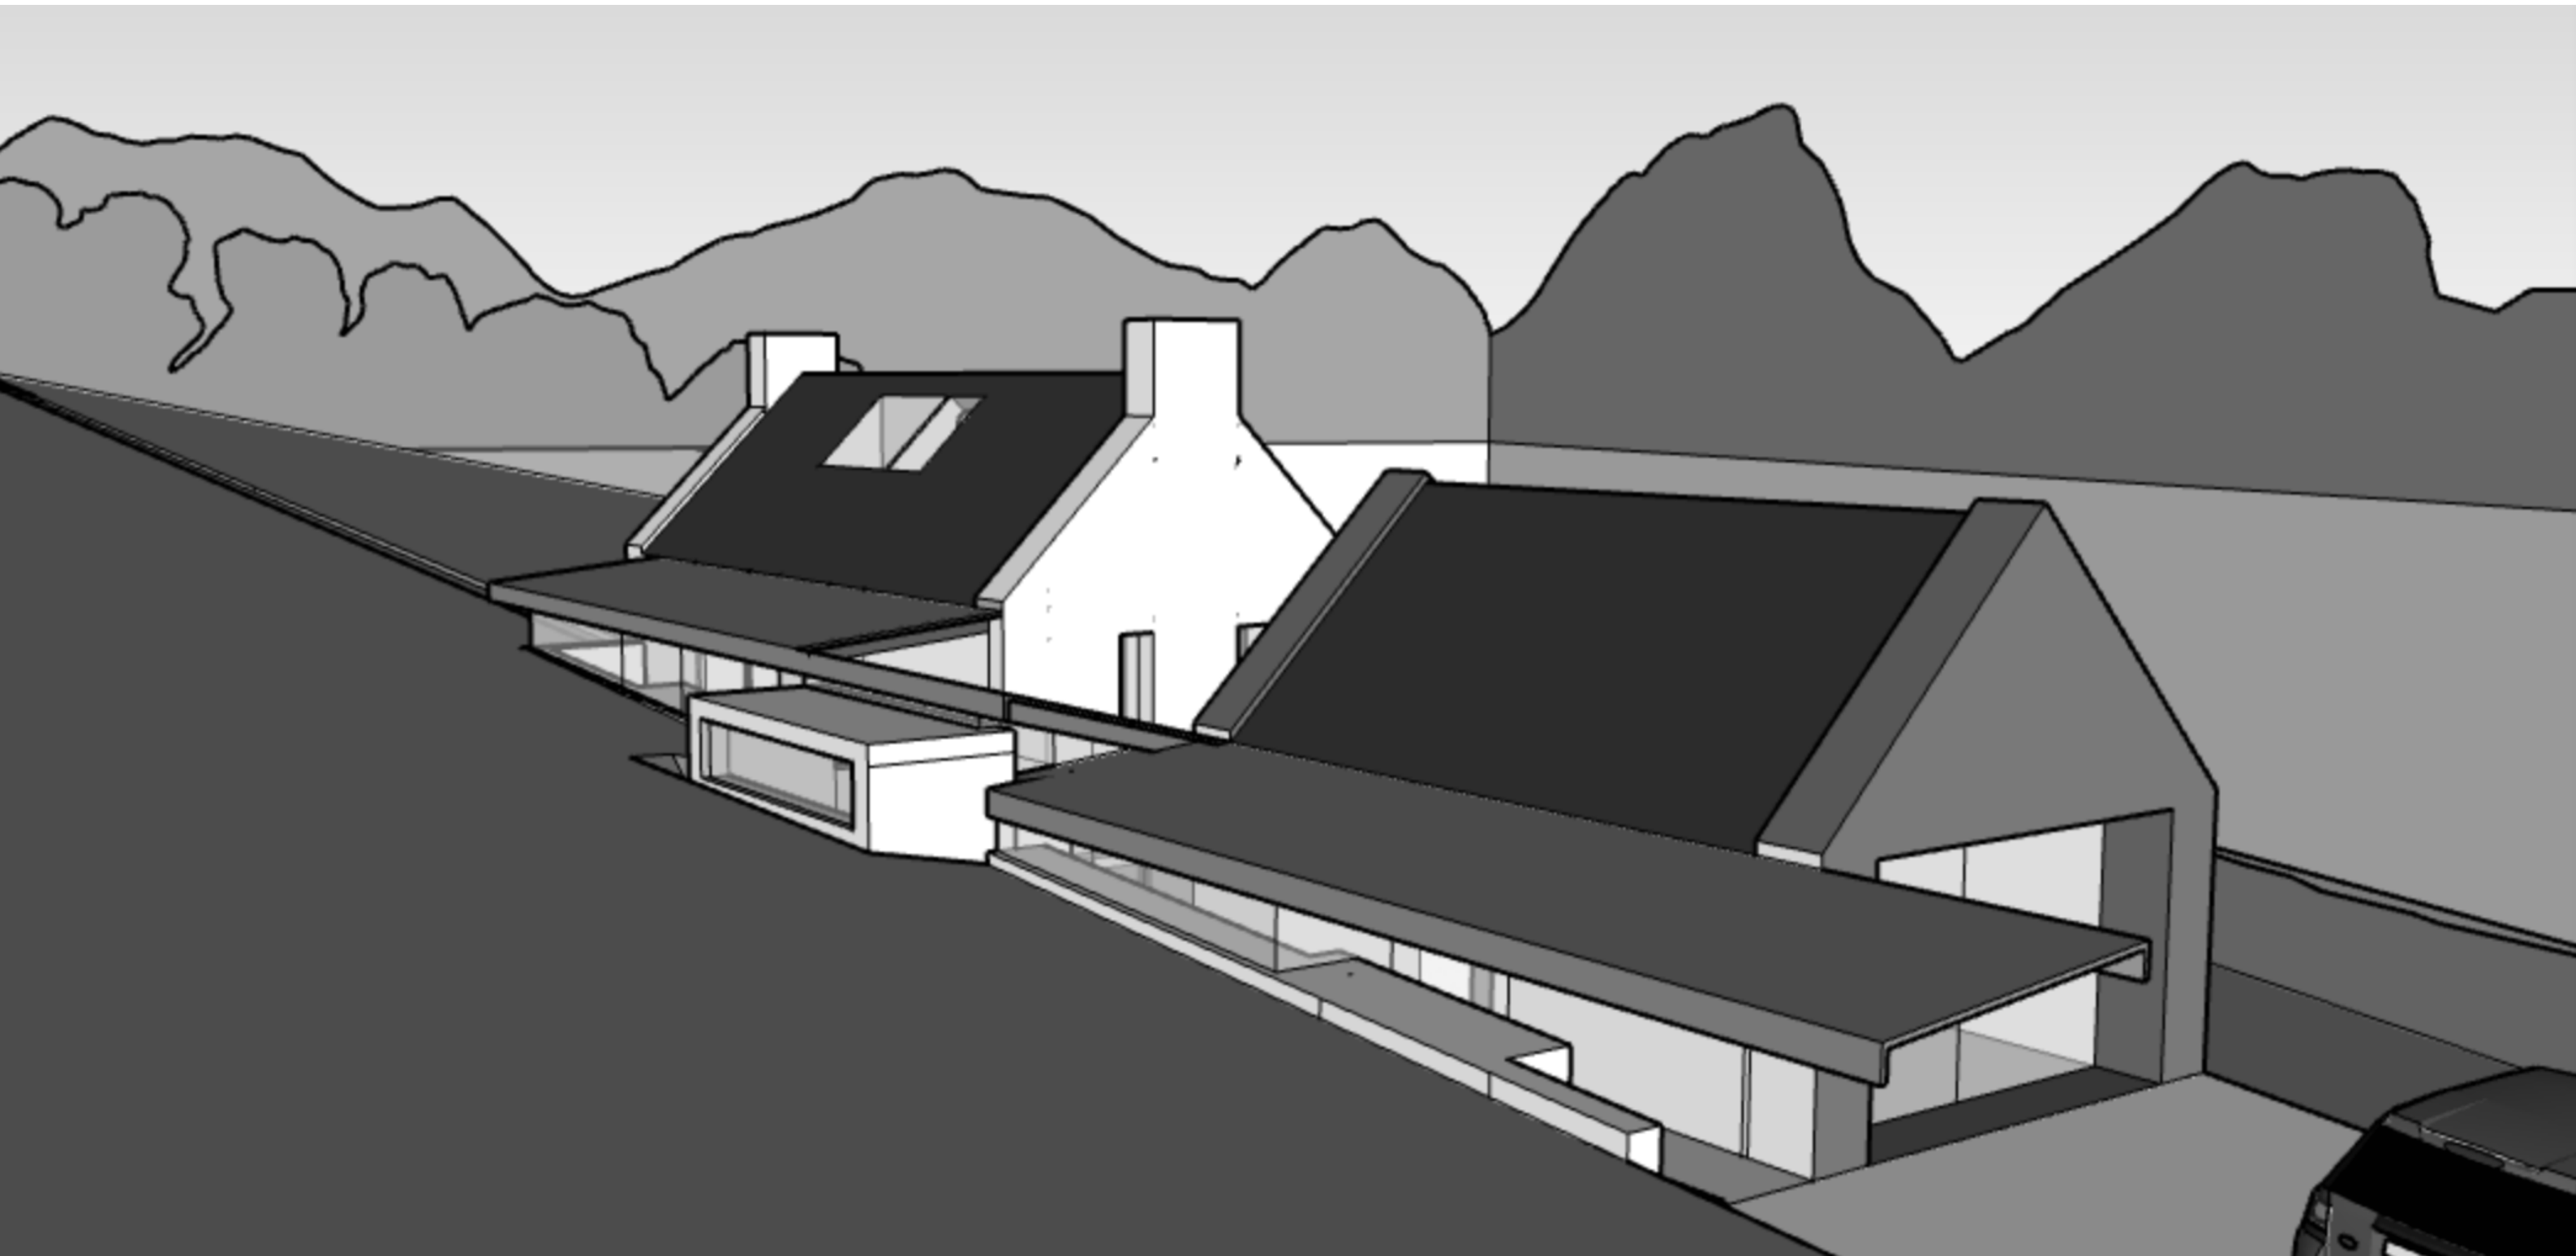


aerial approach




the front door

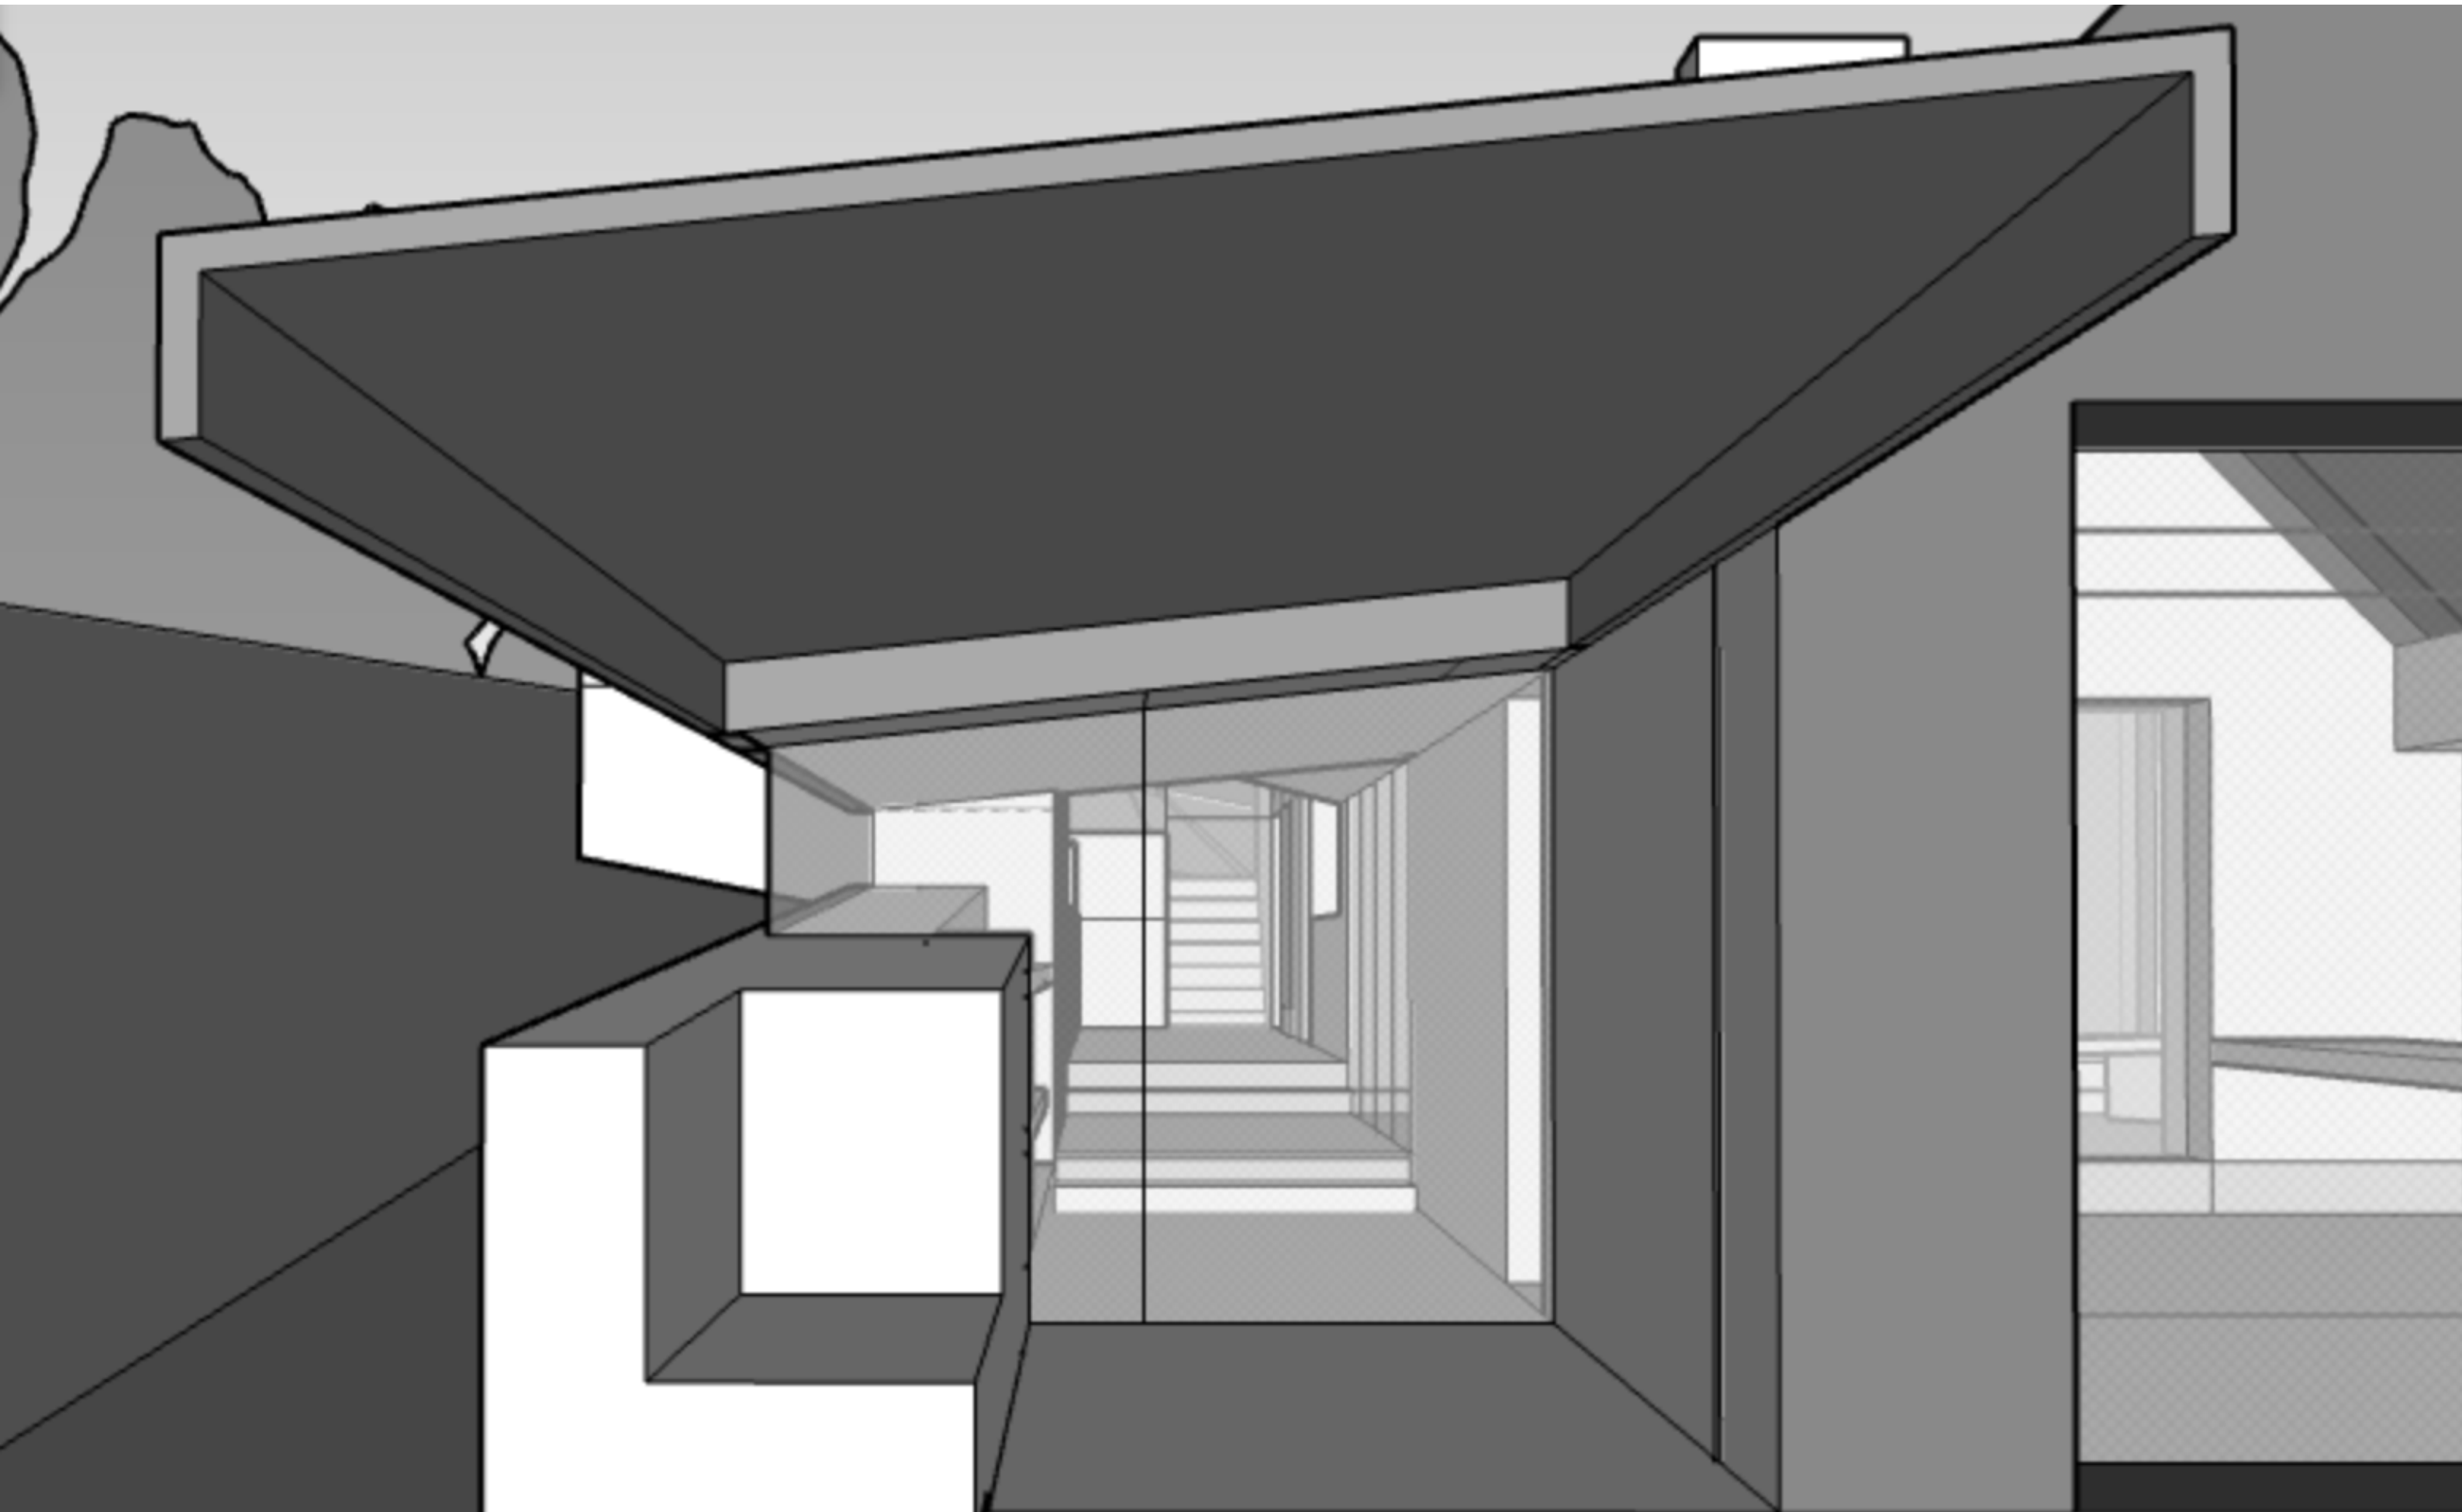


entering the lean-to

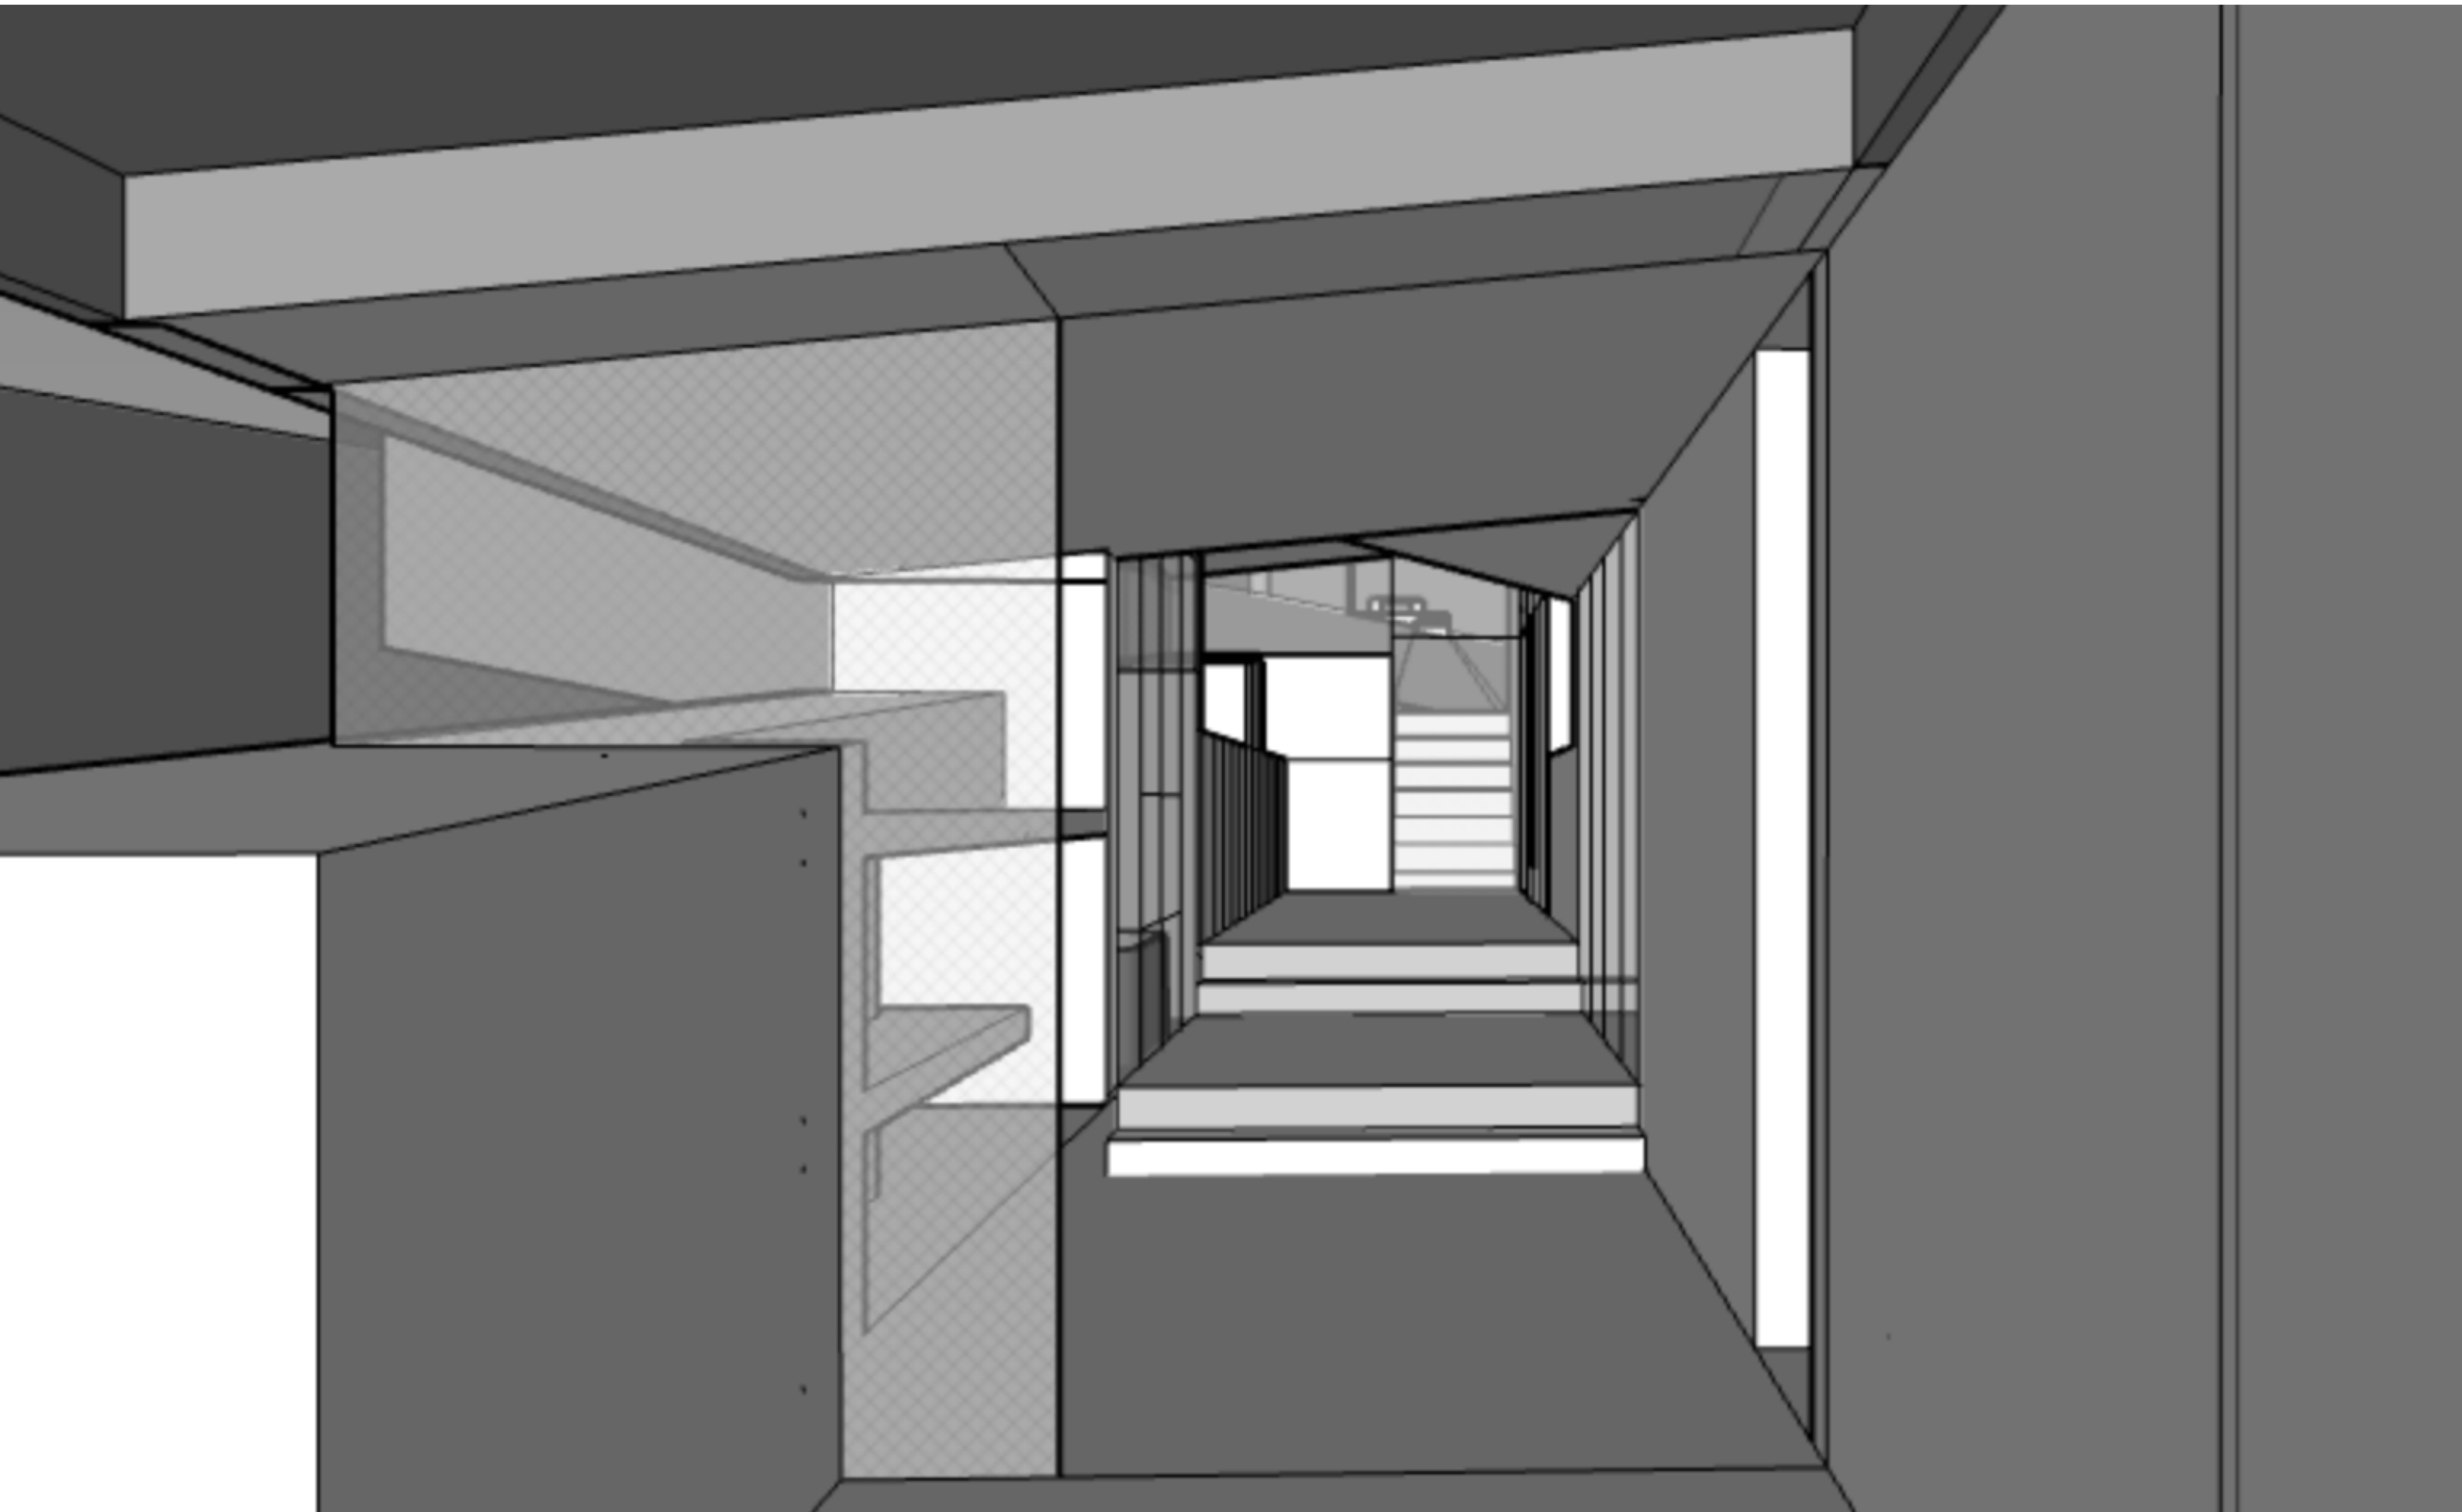


view thro' to the end of the path

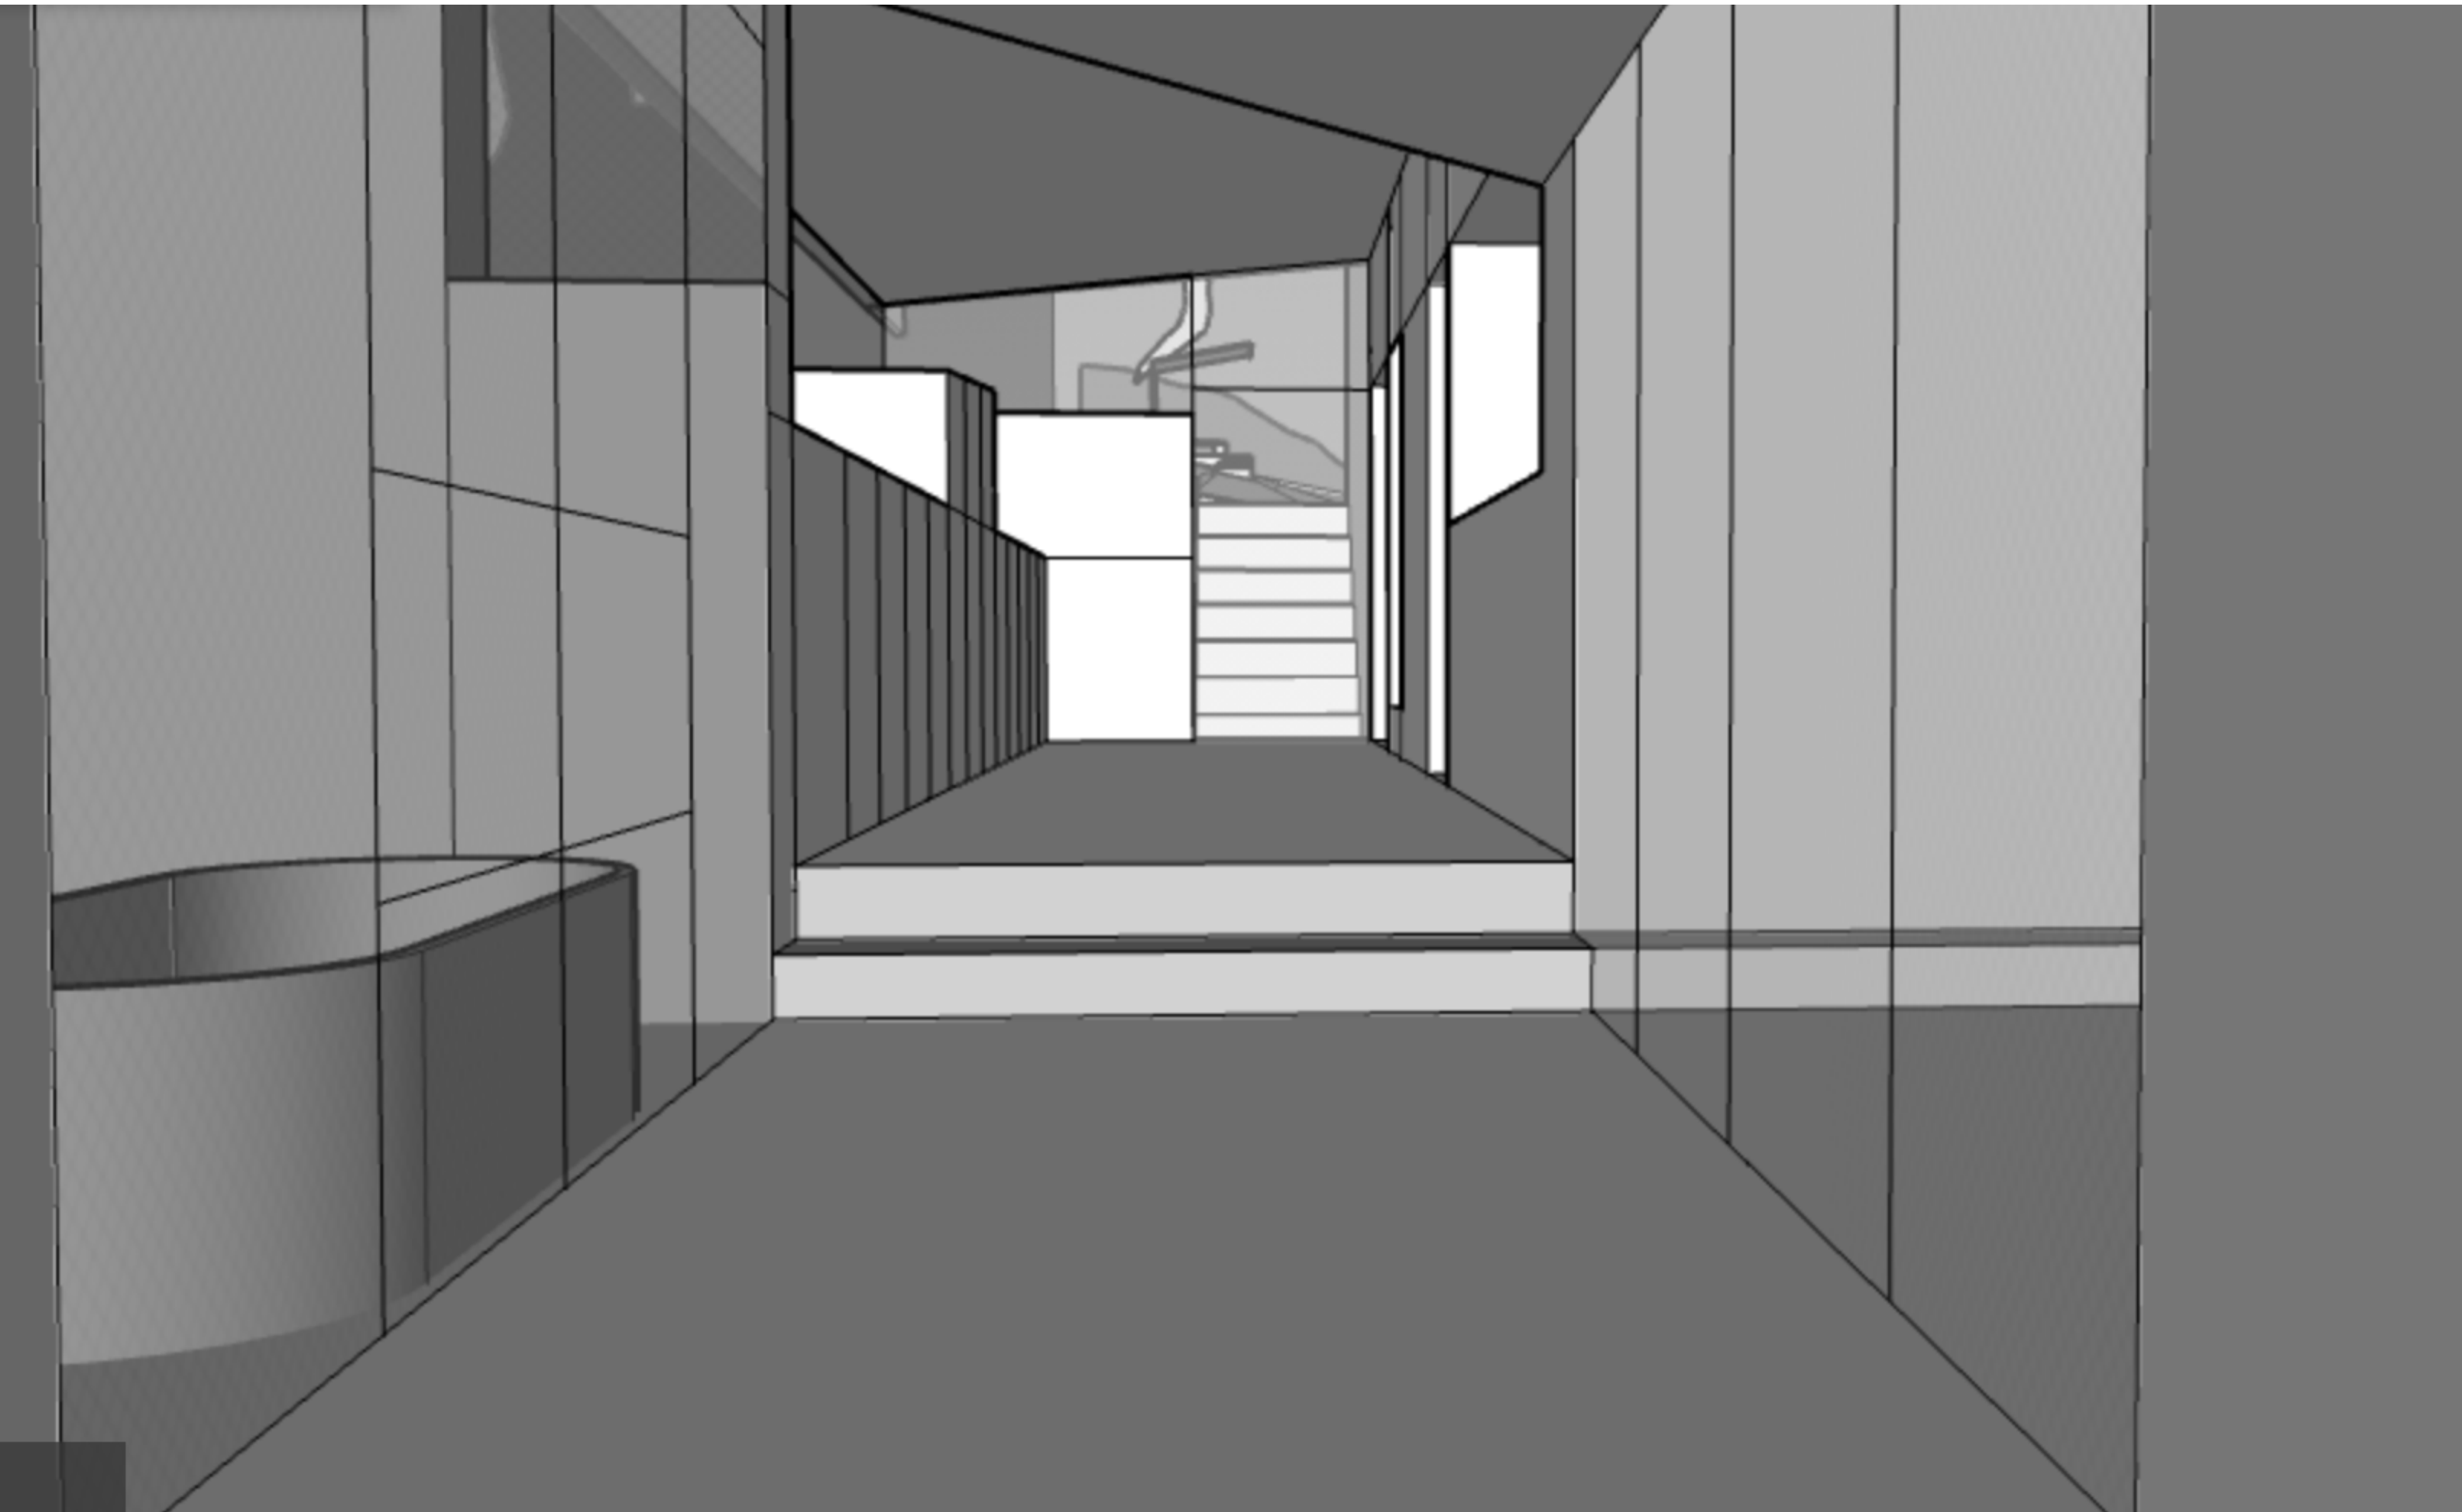

view back to the front door

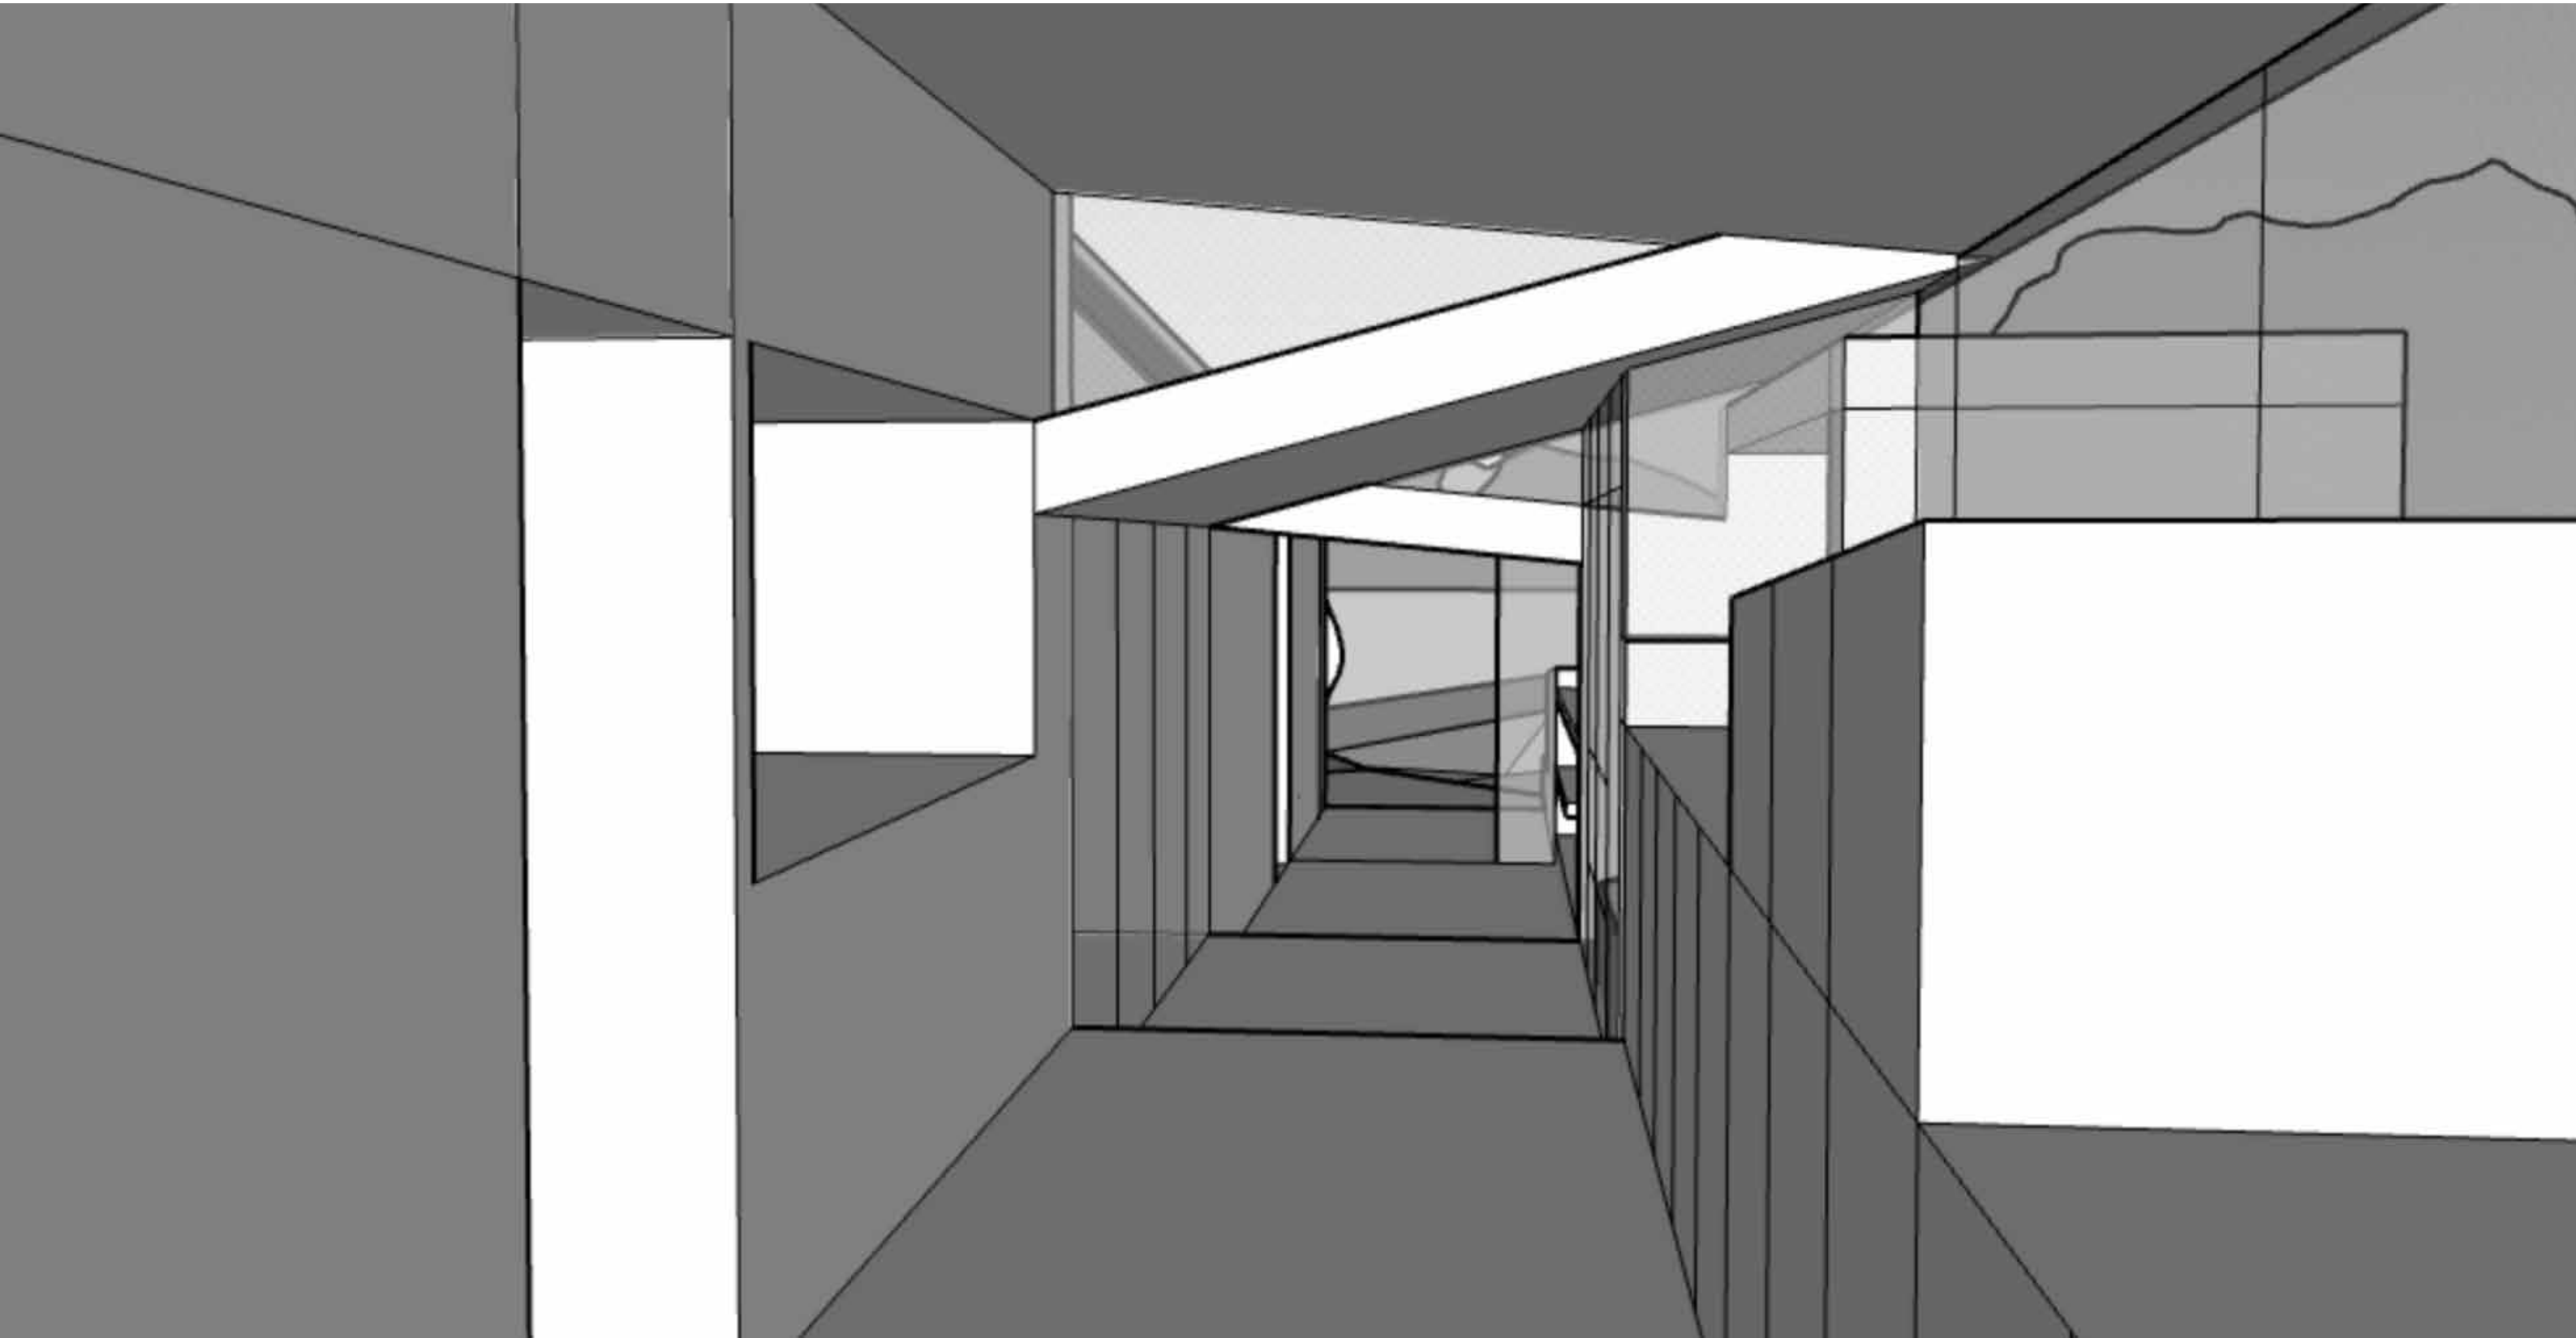

view thro' to the kitchen, to the deck, to the loch

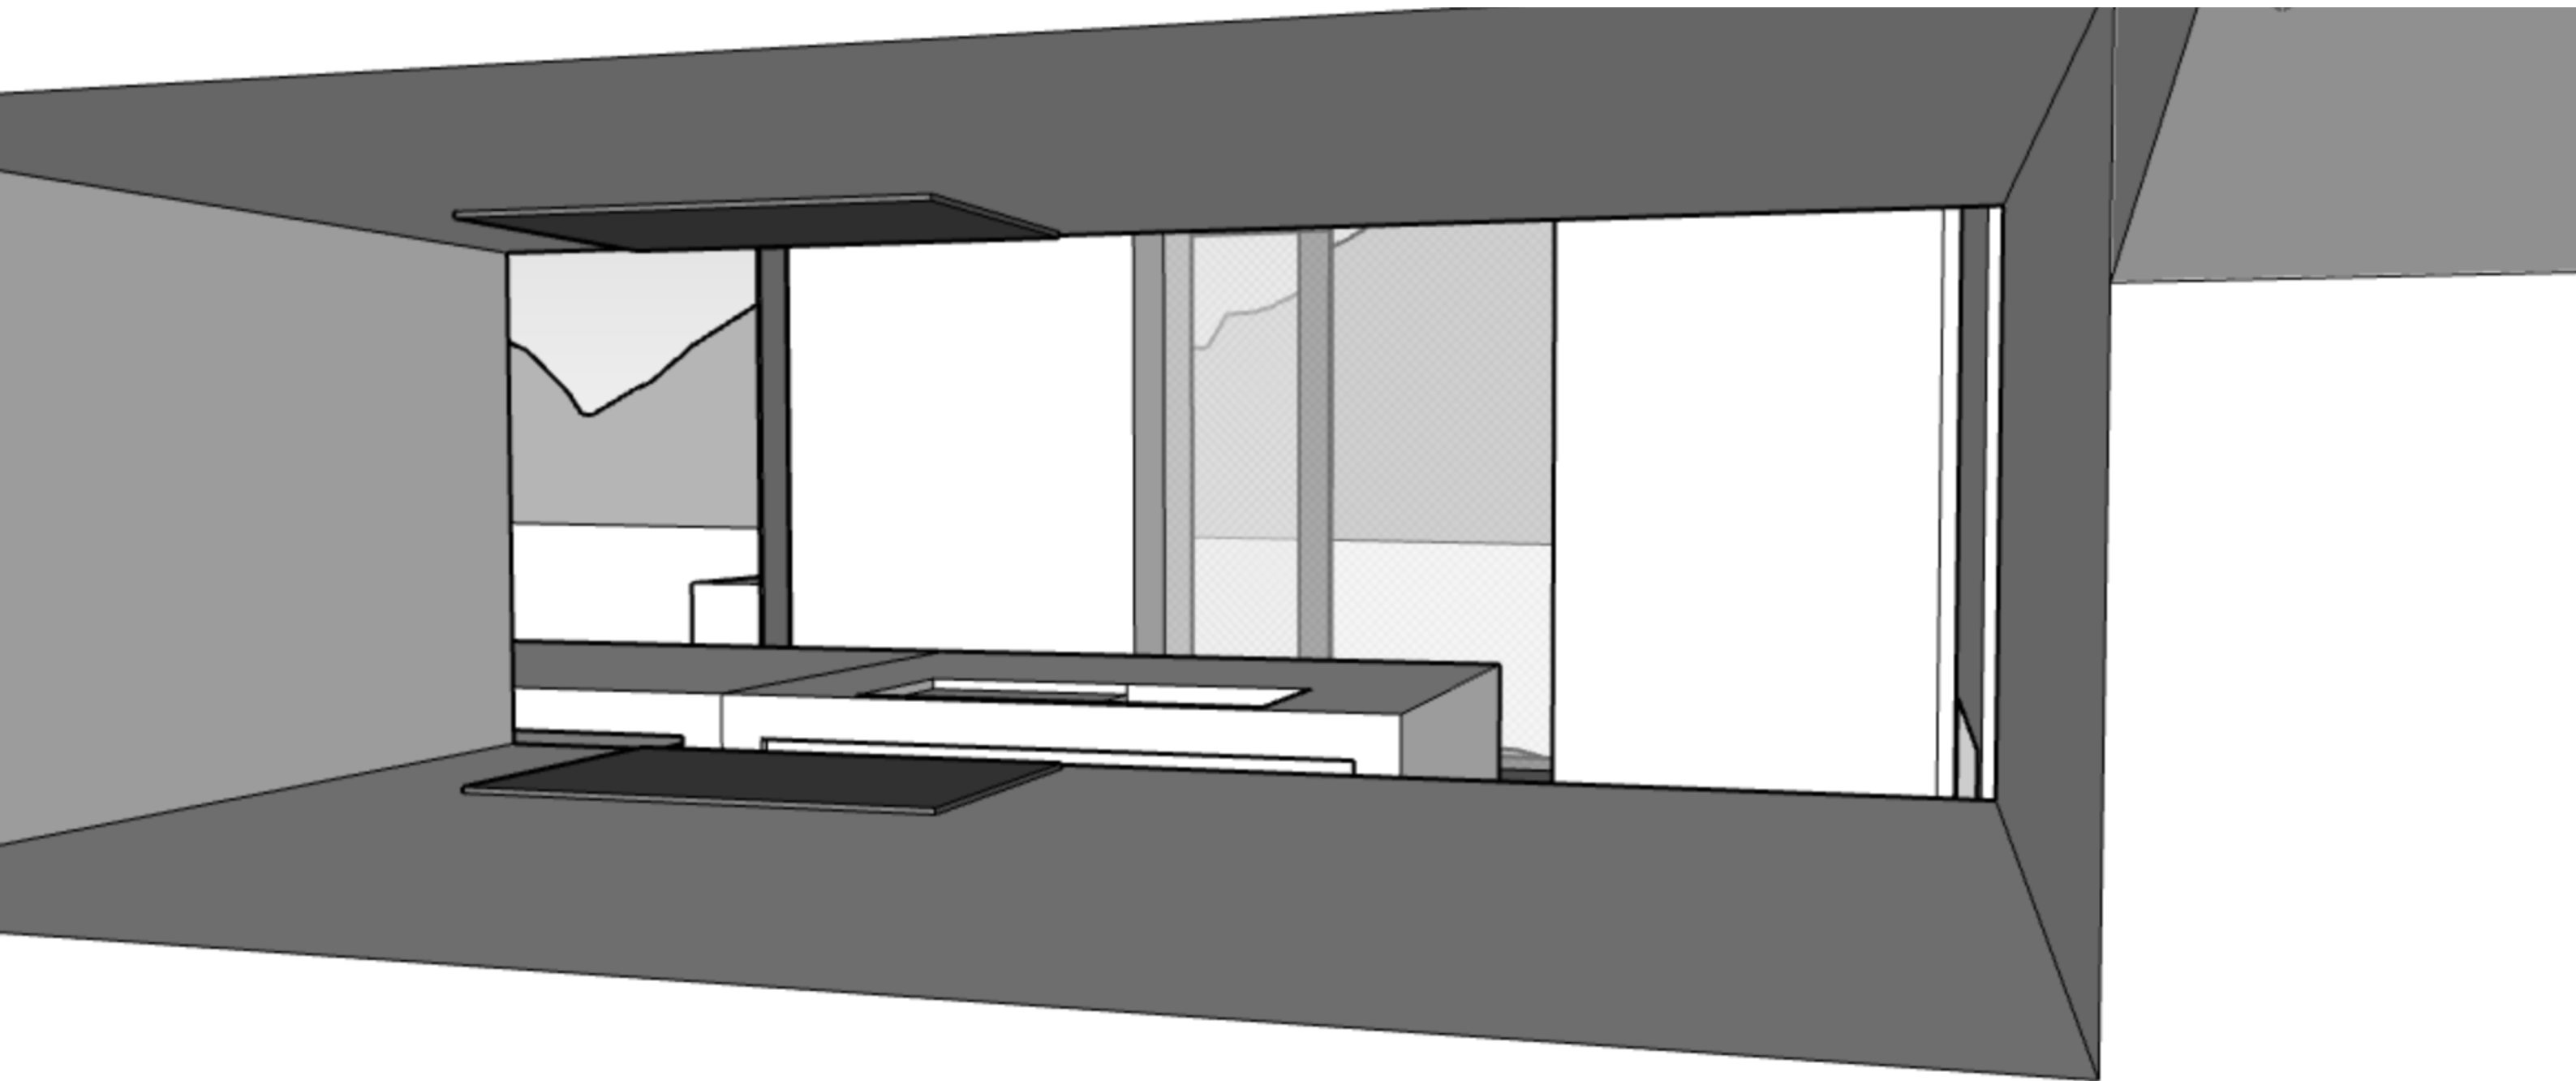

thro' the kitchen to the fire court



view into the snug

